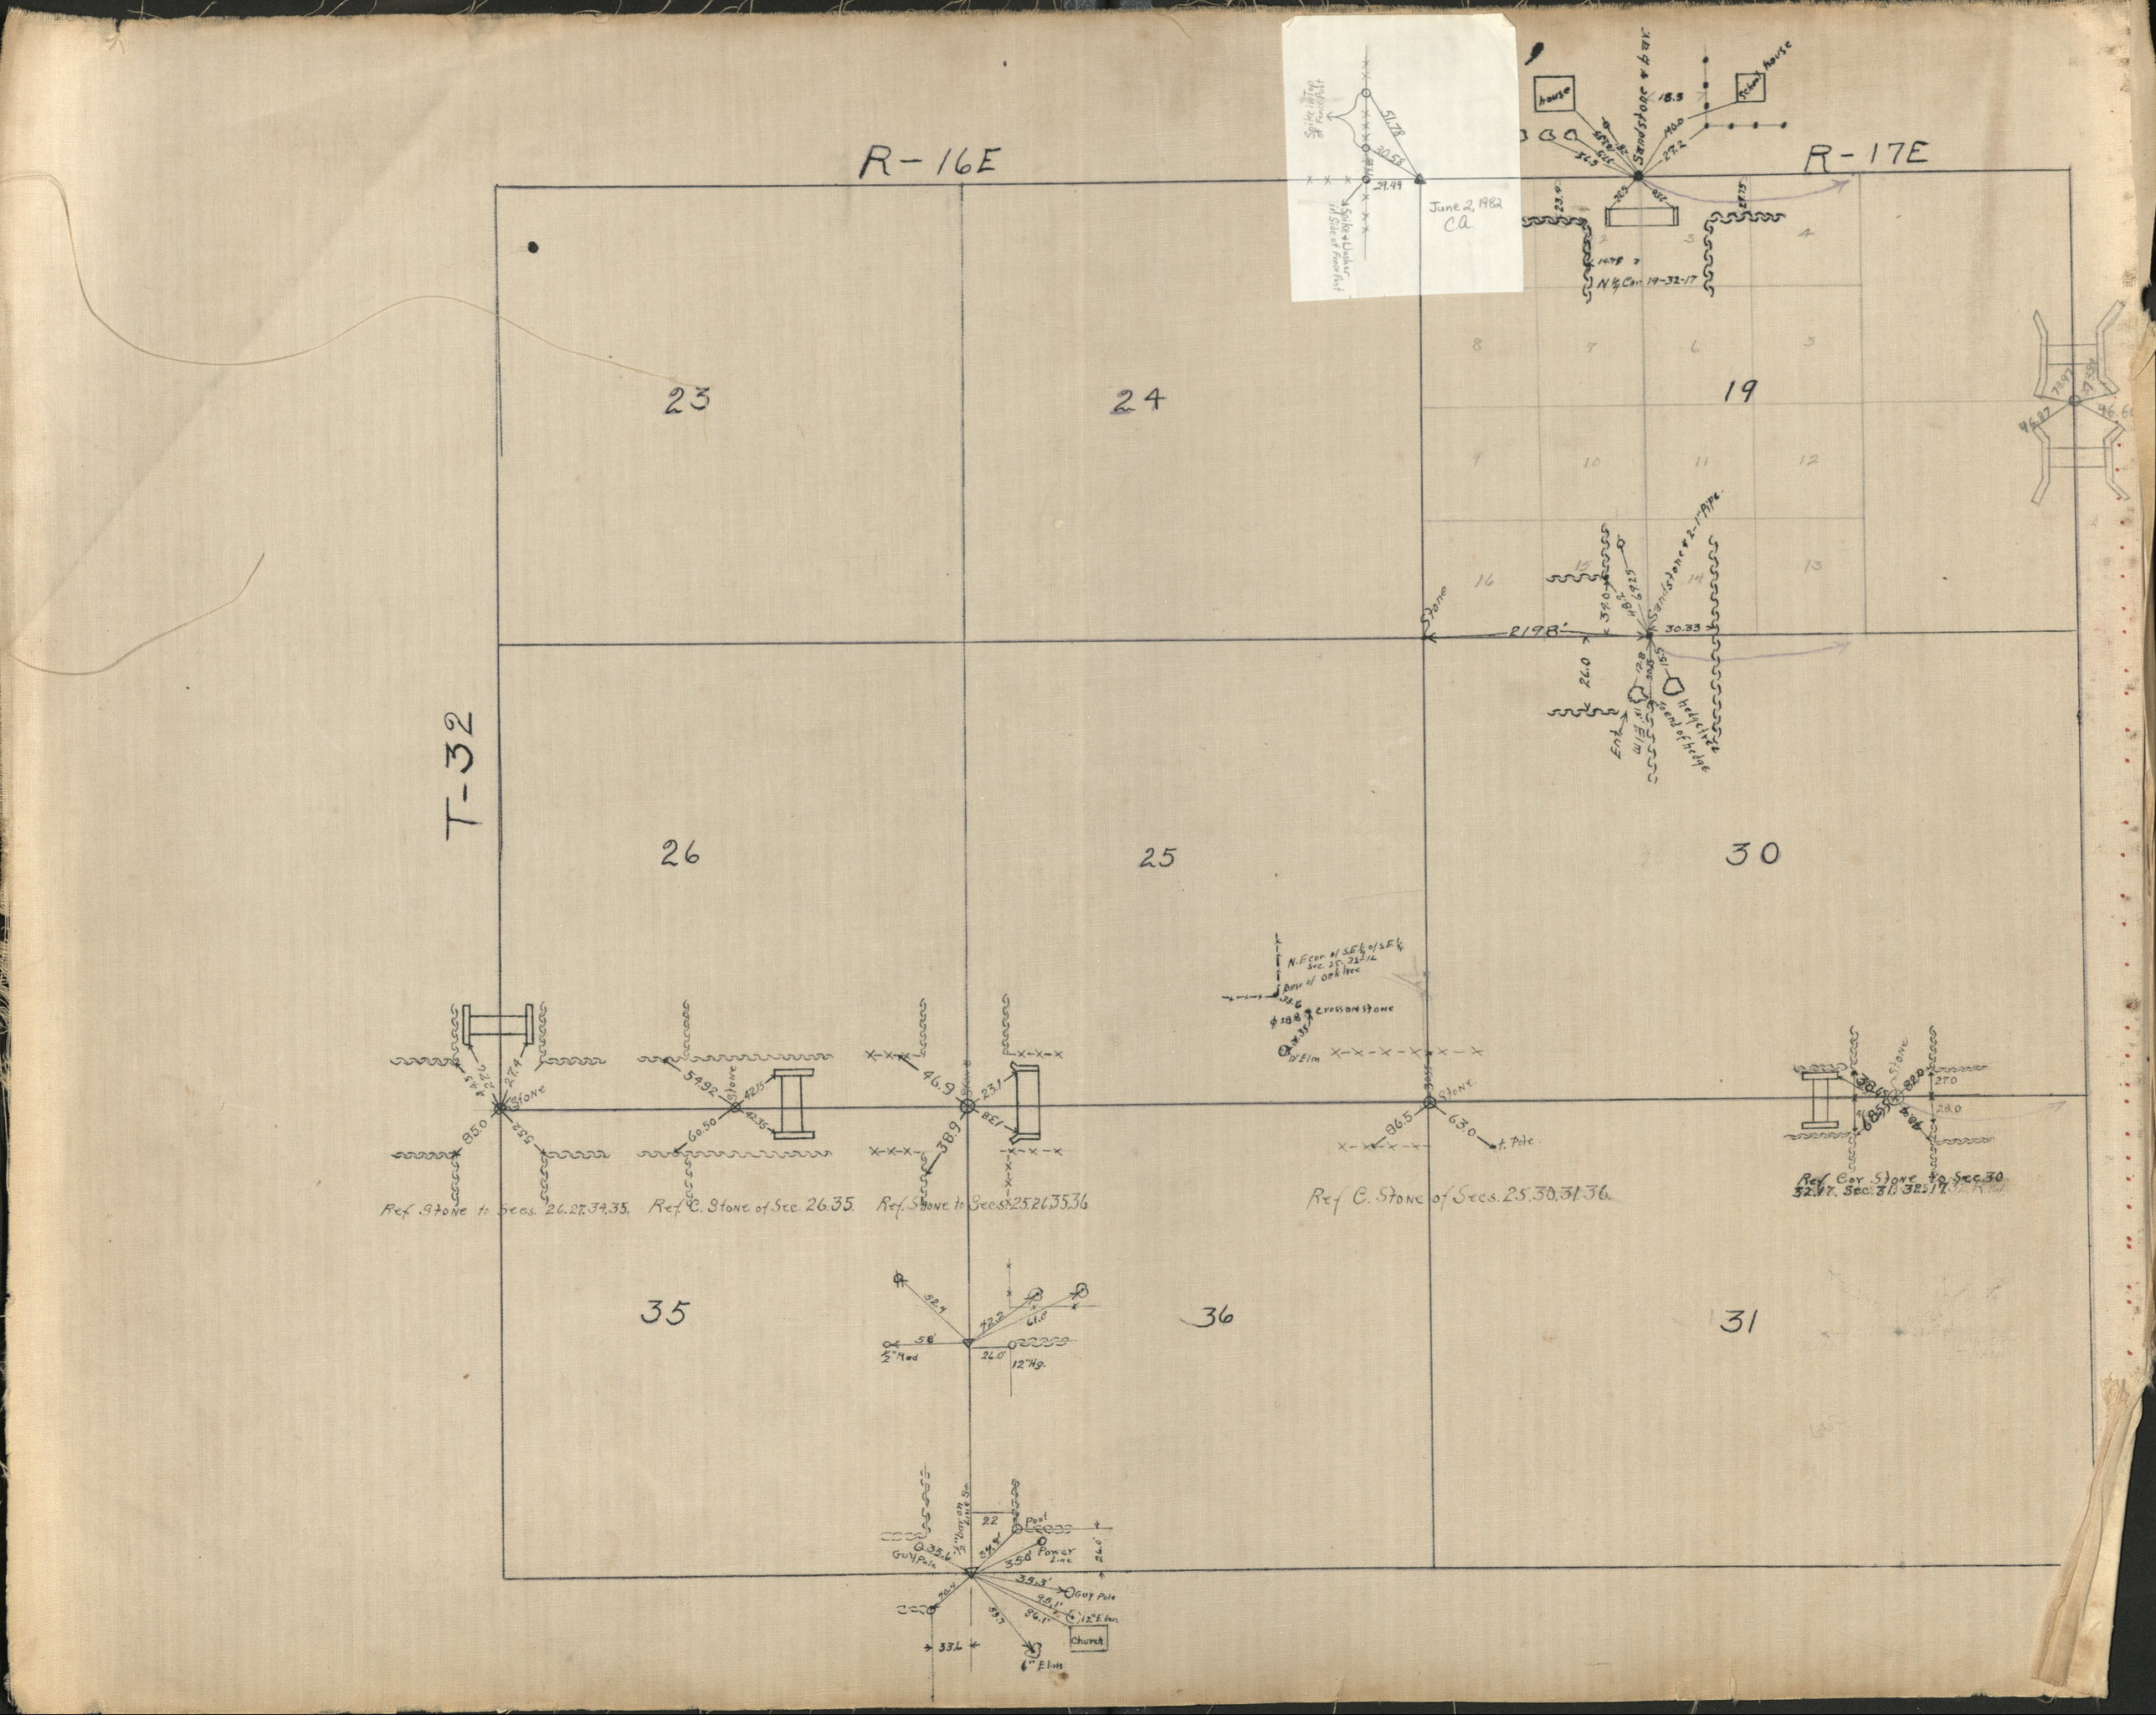
R-16E
R-17E
T-32
23
24
19
26
25
30
35
36
31
June 2, 1982
C.A.
Spike in Top of Fence Post
Spike & Washer in Side of Fence Post
house
School house
Sandstone & bar
N¼ Cor. 19-32-17
Stone
2198'
Sandstone & 2-1" Pipe
hedge tree
Ent
Elm
Ref. Stone to Secs. 26.27.34.35.
Ref. C. Stone of Sec. 26.35.
Ref. Stone to Secs. 25.26.35.36
Ref. C. Stone of Secs. 25.30.31.36.
Ref. Cor. Stone to Sec. 30
32.17. Sec. 31. 32.17.
Cross on Stone
Stone
t. Pole
½" Rod
12" Hg.
Guy Pole
Power Line
Post
Church
6" Elm