


No~26

RANGE-16E

RANGE-17E

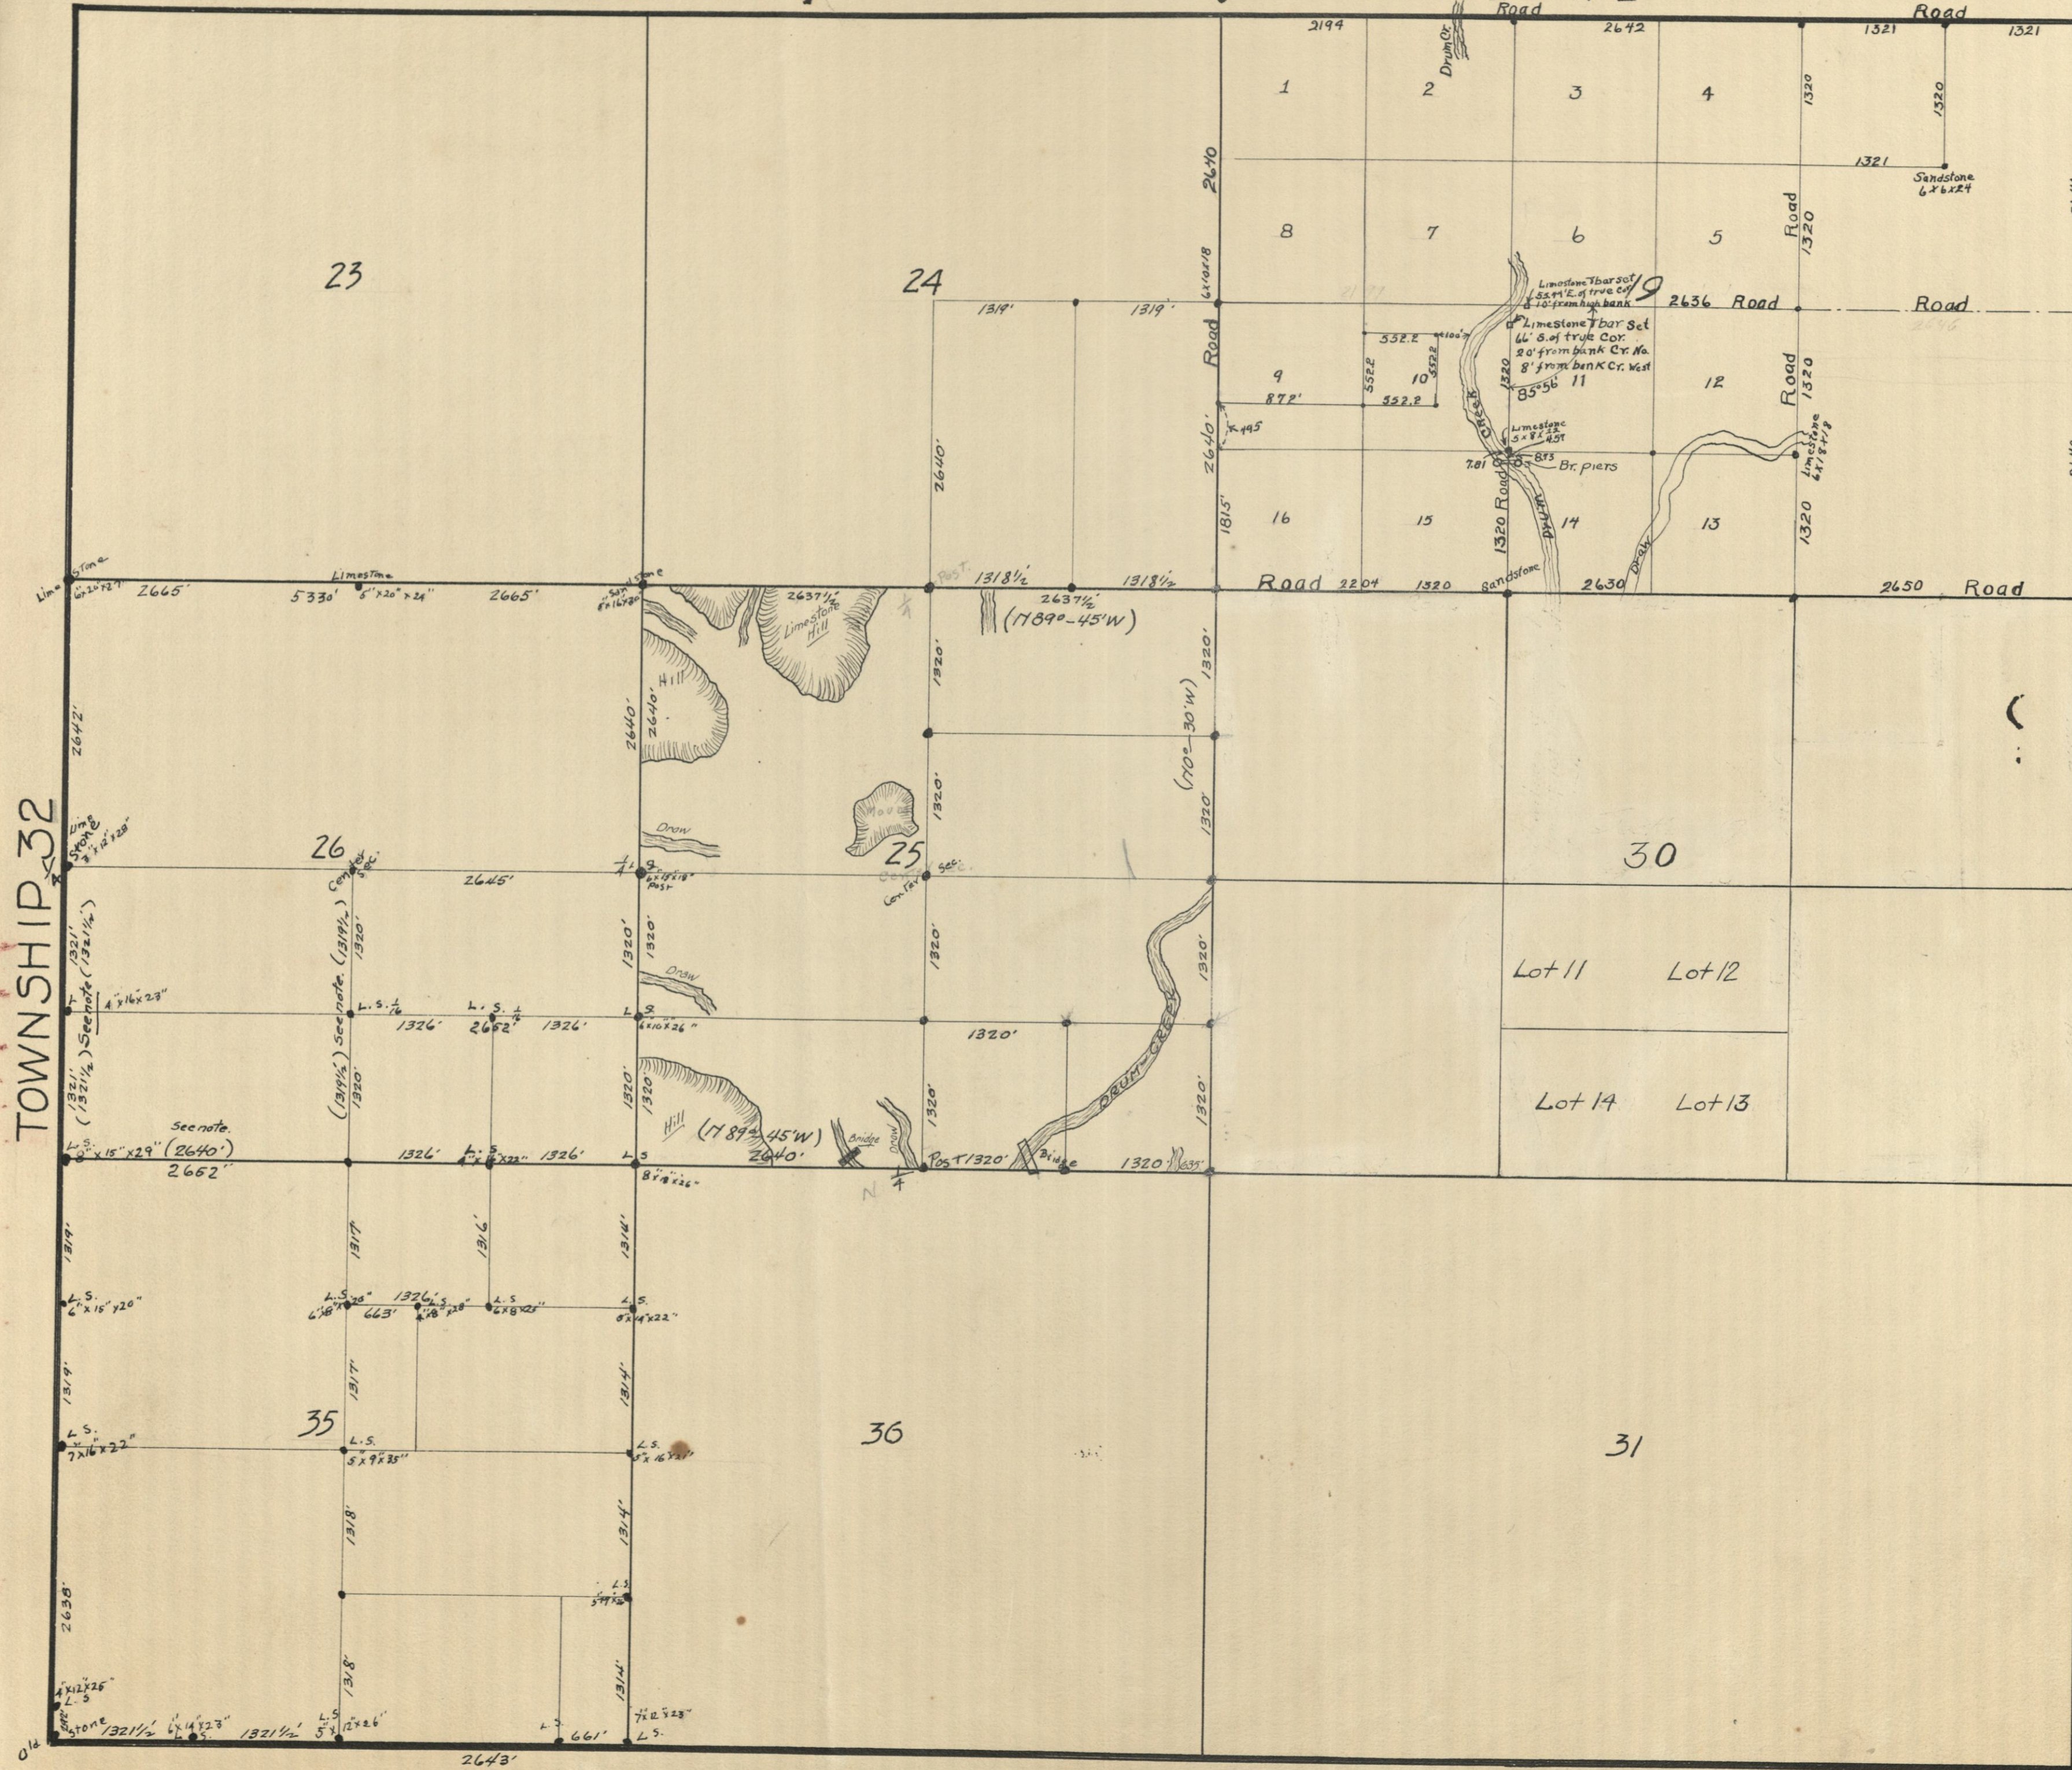

Sec 24 Official Survey Jan-1-1887
SL Hibbard County Surveyor Book
A Page 27 Cor. stones 1/4 posts
1/6 posts shown in SE 1/4 only.

Sec 26 Official Survey June 24 1915
SL Hibbard County Surveyor Book
2 Page 59 1/4 posts and cor. stones
shown. Notes Survey June 1 1919
Book 2 Page 102 Dimensions do
not correspond on SW 1/4.

Sec 25 Official Survey May 16 1919
SL Hibbard County Surveyor Book
2 page 97 Cor. stones and 1/4 posts
shown.

Sec 19 Official Survey Feb 1 1896
SL Hibbard County Surveyor
Book 4 Page 49 Cor. stones and
1/4 posts shown also lot stones
Survey by S.R. Logan May 17-1914
Book 2 Page 46.

Sec 35 Official Survey June 24
1915 Book 2 Page 59 S.R. Logan
County Surveyor Corner
Stones and 1/4 posts shown