



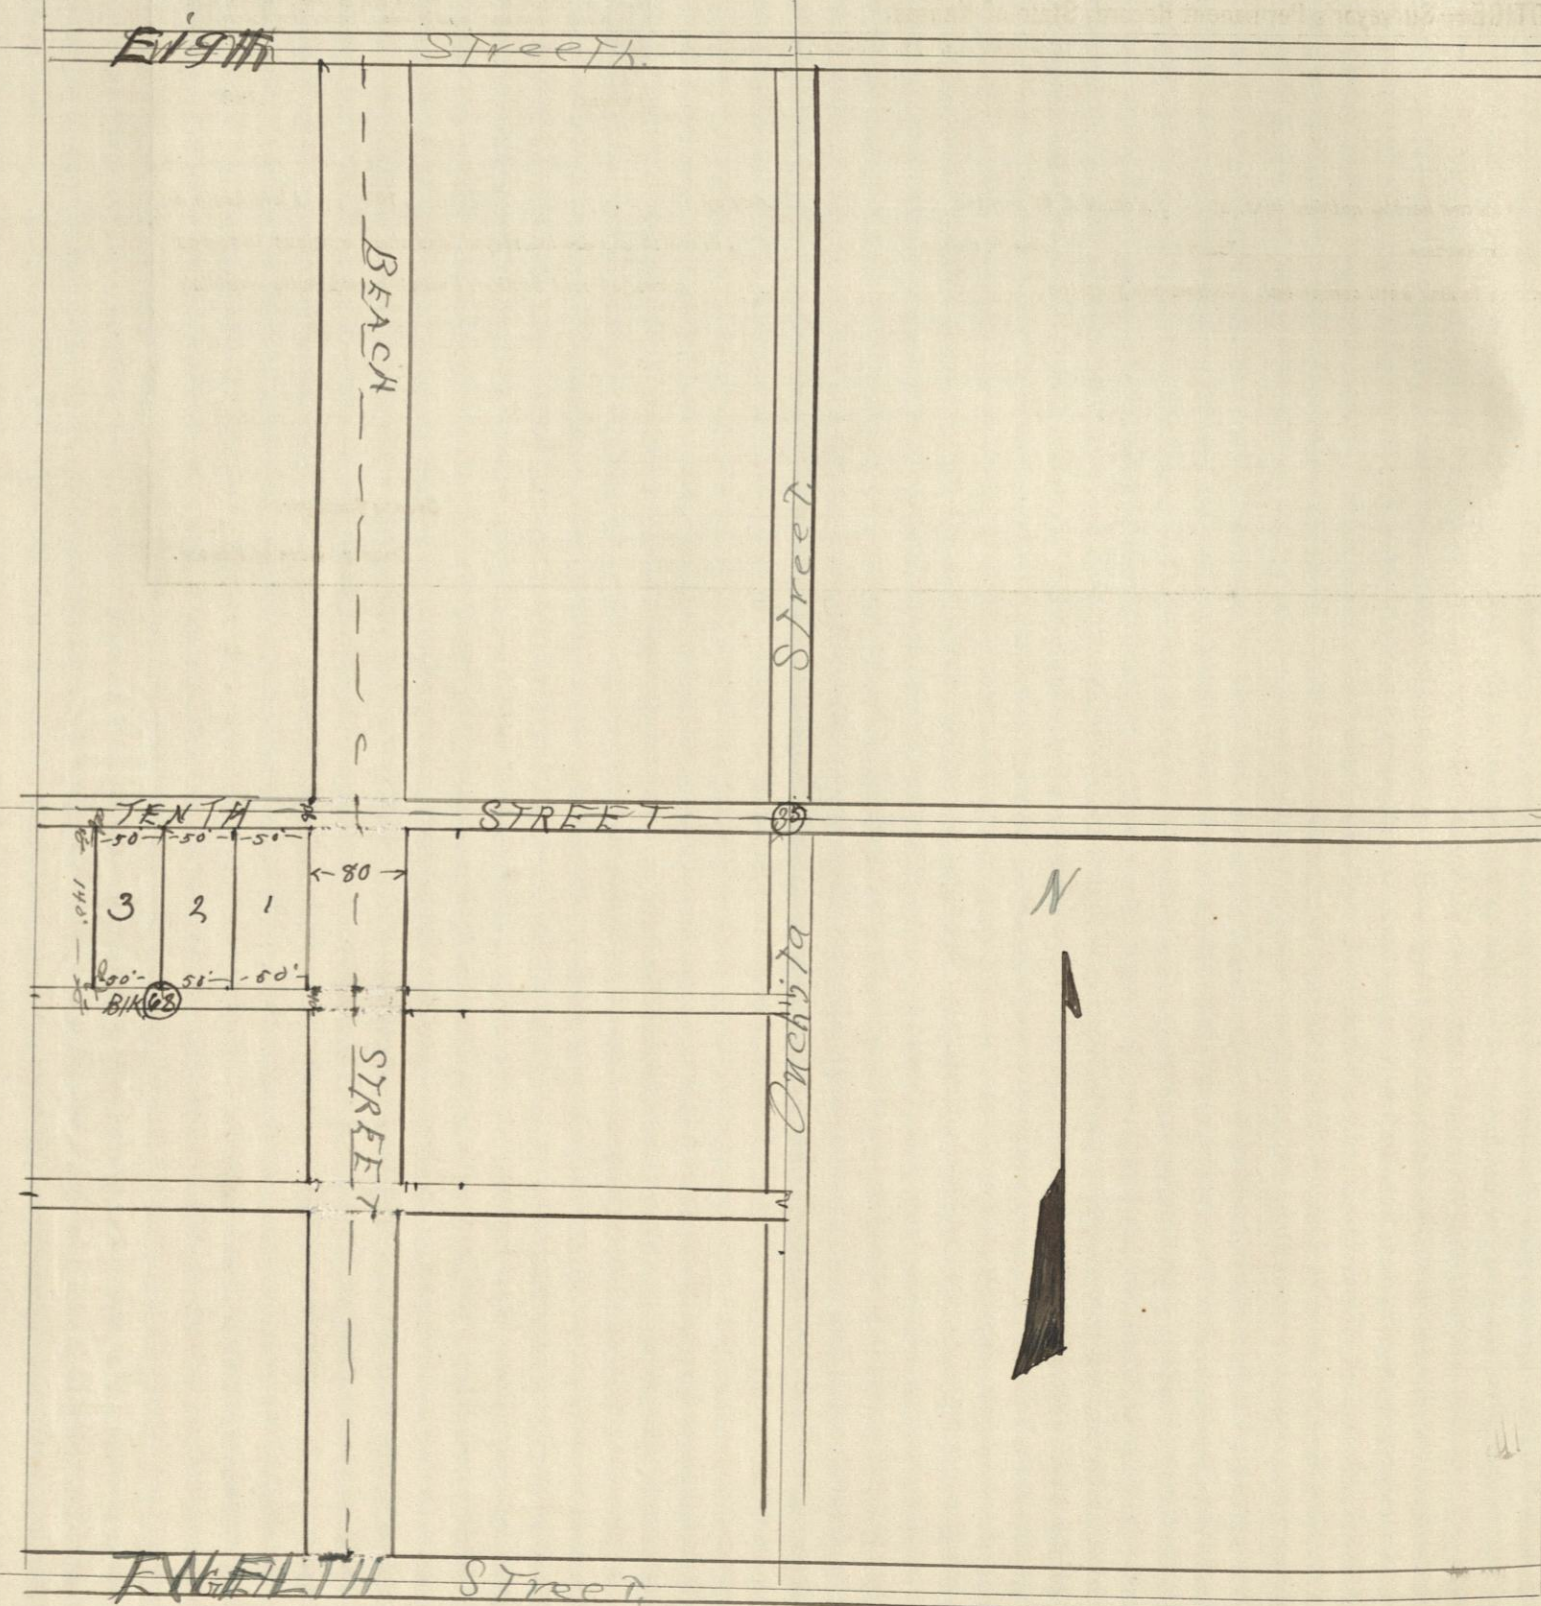

NOTE.—SCALE.....CHAINS TO THE INCH IS USED IN THIS DIAGRAM.

This diagram to be used in platting either one, four or sixteen sections. When used for one section only, scale No. 1 applies; for four sections, scale No. 2; and for sixteen sections, scale No. 3.
General Statutes 1889, § 560c: "And no diagram shall be constructed to scale less than one inch to twenty chains."

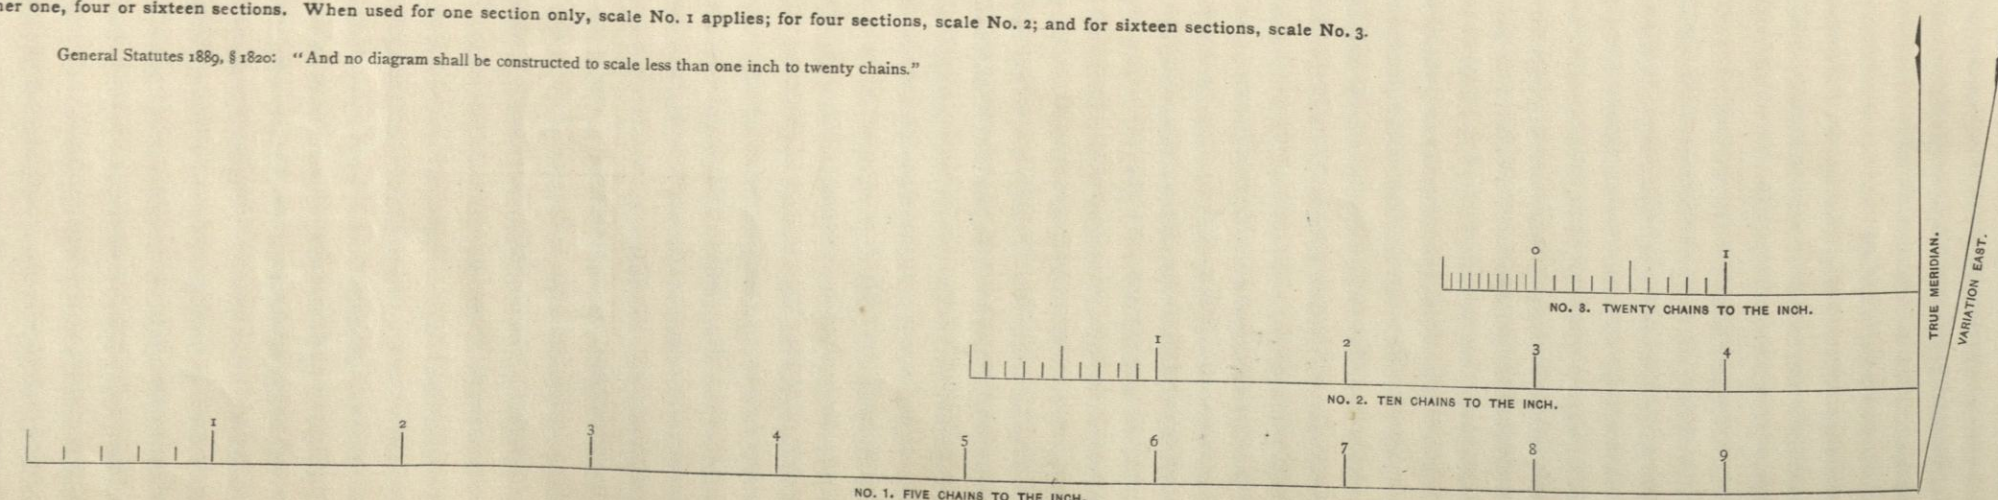

This is to certify that Mr. Haggard called a survey to be made of Lot 3, Blk. 68 City of Coffeyville, Montgomery Kansas that laying in Sec. 34 Town 35 Range 16. I received notices on those interested who were Mr. Haggard, C. C. Higgins and John Schleider that I would be at the corner of Beach and 10th Streets in City of Coffeyville Mo. on the 25 day of June 1912 at 9 o'clock A. M. I and Deputy E. D. Richardson met those interested and proceeded to make said survey. We ran a center line on Beach Street South of 8th Street to 12 Street. Then ran South line of 10th Street from Oakdale Street to an intersection with center line on Beach Street. From said point of intersection ran West and set iron pipe 7 ft. north of said South line of 10th Street and 40 ft West of said point of intersection. Thence on North line of Blk 68 - 100 ft. and set iron pipe marking the North West corner of Lot 3, and the North East corner of Lot 3. Thence West 50 ft. and set iron pipe marking the North West corner of Lot 3. Thence South ~~40~~ 140 ft. parallel with West line of Beach Street 140 ft. and set iron pipe marking the South West corner of Lot 3. Thence East and parallel with North line of Blk 68 - 50 ft. set iron pipe marking the South East corner for Lot 3, and South West corner of Lot 3.

This completed the survey called for. Recorded This 8th Day of July 1912.
J. C. Ozis
County Surveyor.

NOTICE—Surveyor's Permanent Record, State of Kansas.

Geo. W. Crane & Co., Printers and Binders, Topeka, Kas.
Blank Books and Legal Blanks of Every Description.

(Copyright 1891, by B. A. Bailey, Topeka, Kansas.)

_____, Kansas, _____, 189__.

You are hereby notified that, at _____ o'clock A. M., on the _____ day of _____, 189__, I will begin a survey on Section _____, Town _____, South, Range _____, in which you are interested, and shall continue the same from day to day until completed. Commencing at the _____ corner of said Section, I shall permanently establish

_____, County Surveyor,

_____, County, State of Kansas.