

FIELD NOTES OF SURVEY NO.


between section 17 & 20 92-68/100 chains closing in 10 links North of the true corner to section 17-18-19 & 20 I then went South to the corner of section 19-20-29 & 30 and found a Government stone standing and Run North Variation $9^{\circ} 02'$ East 80 chain and established the corner of section 17 & 18-19 & 20 fifteen 8/100 chains West of the 35-mile stone. Then on a true line between section 17 & 20 North $85^{\circ} 40' E$ 15-86/100 chains to the 35-mile stone point. Then North $89^{\circ} 56' E$ 29 8/100 chains and established 4 Post between 17 & 20 Then N $89^{\circ} 56' E$ 46 93/100 chains to corner of Sec. 15-17-20 & 21 I then Established 4 Post between section 17 & 20 midway between section corners I then proceeded to subdivide corners I then proceeded to subdivide said section 20 as the law directs notices of survey was served by constable 10 days before survey. Harry M. Leckpelt and W. S. Grass were chosen chainmen and G. H. Sutton was chosen flagman and said parties were duly sworn before proceeding to work. A plat hereto attached will more fully show.

December 16 1885

W. B. Rushmore
County Surveyor

Recorded Dec. 16 1885 9⁰⁰ AM

Attest Jno. F. Nolle Register of deeds.

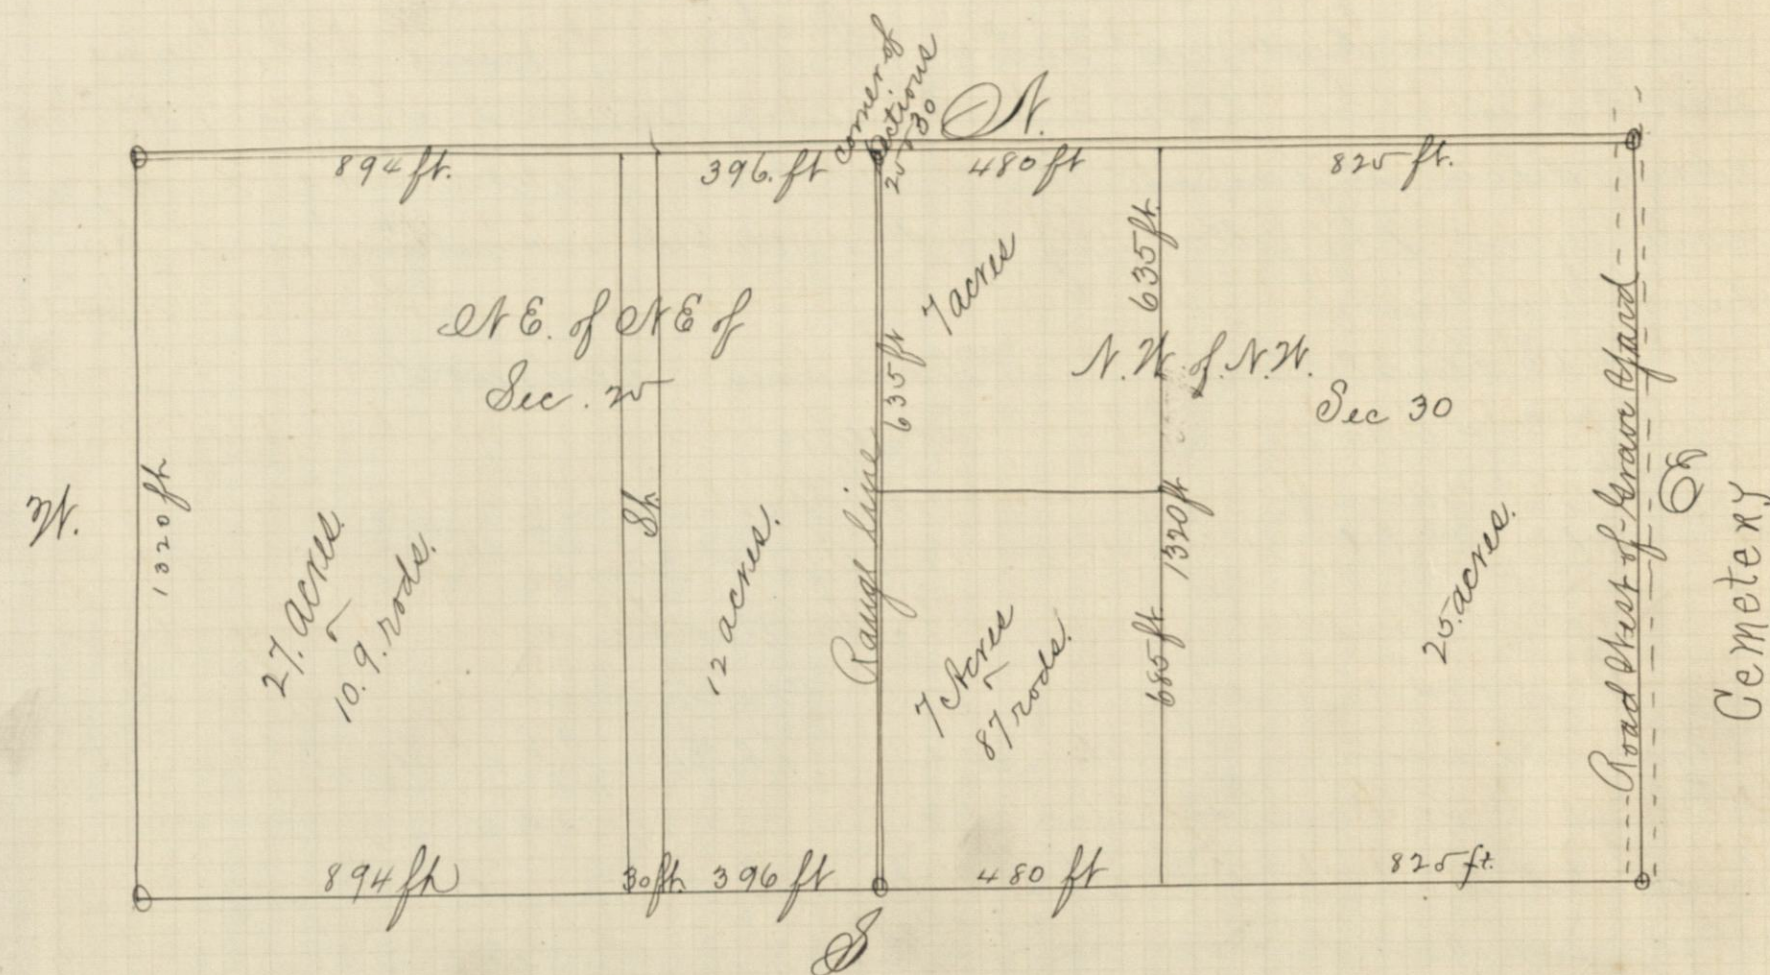

The above Plat showing the subdivisions of the NE 1/4 of the NE 1/4 of Section 25, Town 32, and Range 15 East, and the NW 1/4 of the NW 1/4 of Section 30, Town 32, Range 16 East as surveyed by me to the center of the road west of the cemetery Variation $9^{\circ} 30' E$.

J. L. Hibbard
County Surveyor

Recorded July 23rd 1886. 10⁰⁰ AM.

Attest J. L. Griffin
Register of deeds.