

FIELD NOTES OF SURVEY NO.

Hamilton & Co. Manufacturers Topeka, Kansas

Independence Montgomery Co. Kansas
September 27, 1886.

On September 7th 1886, I was ordered by Calaway Bates to resurvey the NE 1/4 of the NE 1/4 of Section 25 Town 32 Range 15 East and the NW 1/4 of the NW 1/4 of section 30 Town 32 Range 16 East all the above described lands in Montgomery County Kansas. The above described lands were surveyed by me on 21, 22, & 23 days of June 1886. All parties interested were legally notified on the 9th day of June of the same year. But an incomplete report of survey required a resurvey of the above described lands. On the 25th day of September a resurvey was made by me. The following parties interested were notified on the 13th day of September


Wm Shultis	McSmis & Andrews
Wm Clem	Wm J. Fox
Wm Broderick	Tom Harrison
A. Lyster	Joshua R. Stone
John Foust	J. E. Matthews
Clifford Dudley	Wm Duncan

Began the survey at time and place appointed Patrick McHugh & J. R. Barnett were sworn in as chainmen. I then proceeded to survey the above described lands. Beginning at the quarter Post on section line between sections 30 & 25, T 32 Range 15 & 16, E. This corner is on the same line, and proves to be correct this point is established from center of the L. L. & R. R. (or Kansas Southern) thence north 1320 ft. set line stone 14' 9" 2 thence north 684 ft. Oak Stake 2' x 2 1/2" - 16 long thence north 636 feet intersected north line of sections in hedge at this point set a sand stone 10 x 8 x 4 marked 1111 on the top as the corner to the sections 19, & 30 Town 32 Range 16, and sections 24, & 25, T 32 Range 15 of town 32 thence west on section line or N 89° 30' W 396 ft. set sand stone 8' x 8 x 3 in the hedge as north west corner to the 12 acre lot shown by plat. thence west 60 ft. set stake 2' x 4 (pine) in hedge thence west of N 89° 30' W 864 ft. set stake to NW corner of NE 1/4 of NE 1/4 sec 25 T 32 R 15 thence south 1320 ft. to the SE corner of the last described land. set sand stone 12' x 4' x 3' on top thence east in center of east and west road 894 feet set a stake 30 ft north of Lime stone in hedge at 924 feet from the south west corner of the NE 1/4 of NE 1/4 Town 32 R 15 set sand stone 16' x 5' x 3 1/2" thence on same line bearing S 89° 30' E 396 feet to the SE corner NE 1/4 of NE 1/4 T 32 R 15 East. Beginning on the north line of section 30 Town 32 R 16, in center of road west of cemetery, I run north 89° 30' W on line of hedge 825 ft. set a sand stone in the hedge. thence west on this same line bearing N 89° 30' E 480 ft. to the corner of sections 24 & 25, T 32 R 15 & sections 19 & 30 T 32 R 16, from the southeast corner of NE 1/4 of NE 1/4 sec 25, T 32 R 15 E run S 89° 30' E 480 ft. set line stone 12' x 5' x 2" thence north 684 feet set a sand stone 11' x 5' x 3" thence north 636 ft. to the sand stone in the hedge at the NE corner of the 7 acre lot as shown by the plat. Independence Montgomery Co. Kansas September 27th 1886.

Var. 9° 30' East

S. L. Hibbard

Recorded Sept 30, 1886. 6 PM. attested J. L. Griffin Register of deeds County Surveyor

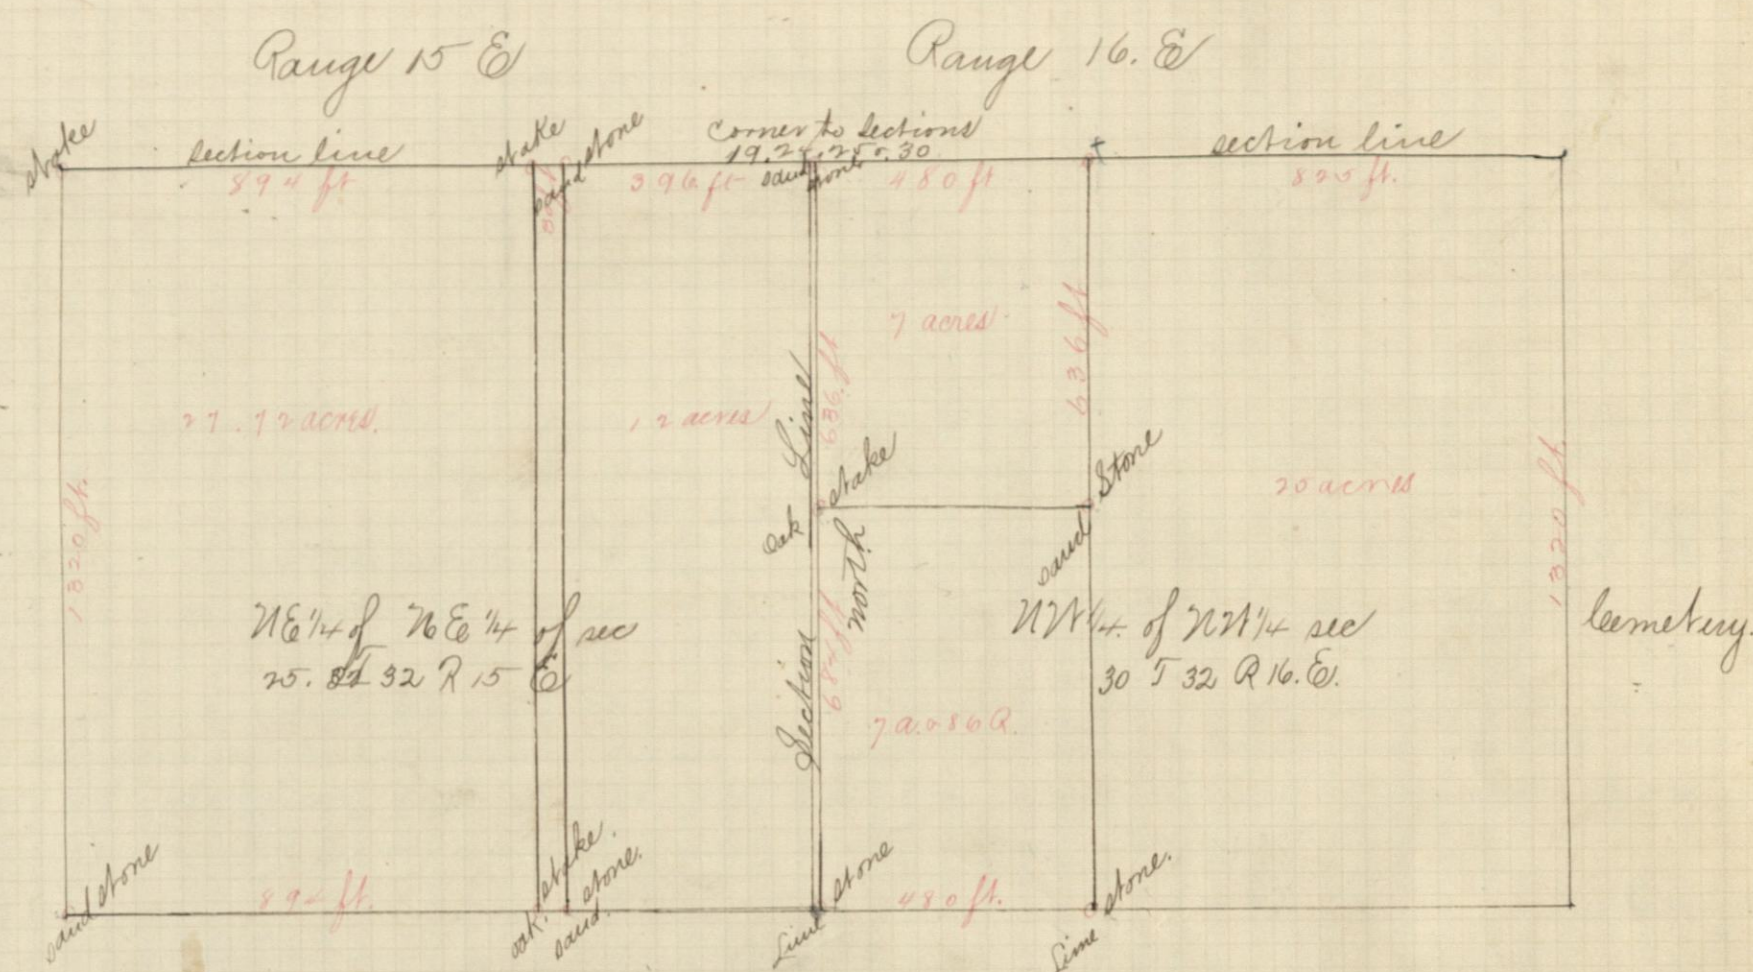

A Plat showing subdivisions of the NE 1/4 of the NE 1/4, section 25 Town 32 R 15 East and the NW 1/4 of the NW 1/4, Section 30, Town 32, R 16, as surveyed by me September 25, 1886.

Independence Montgomery Co. Kansas Sept 27th 1886S. L. Hibbard
County Surveyor