


FIELD NOTES OF SURVEY NO.

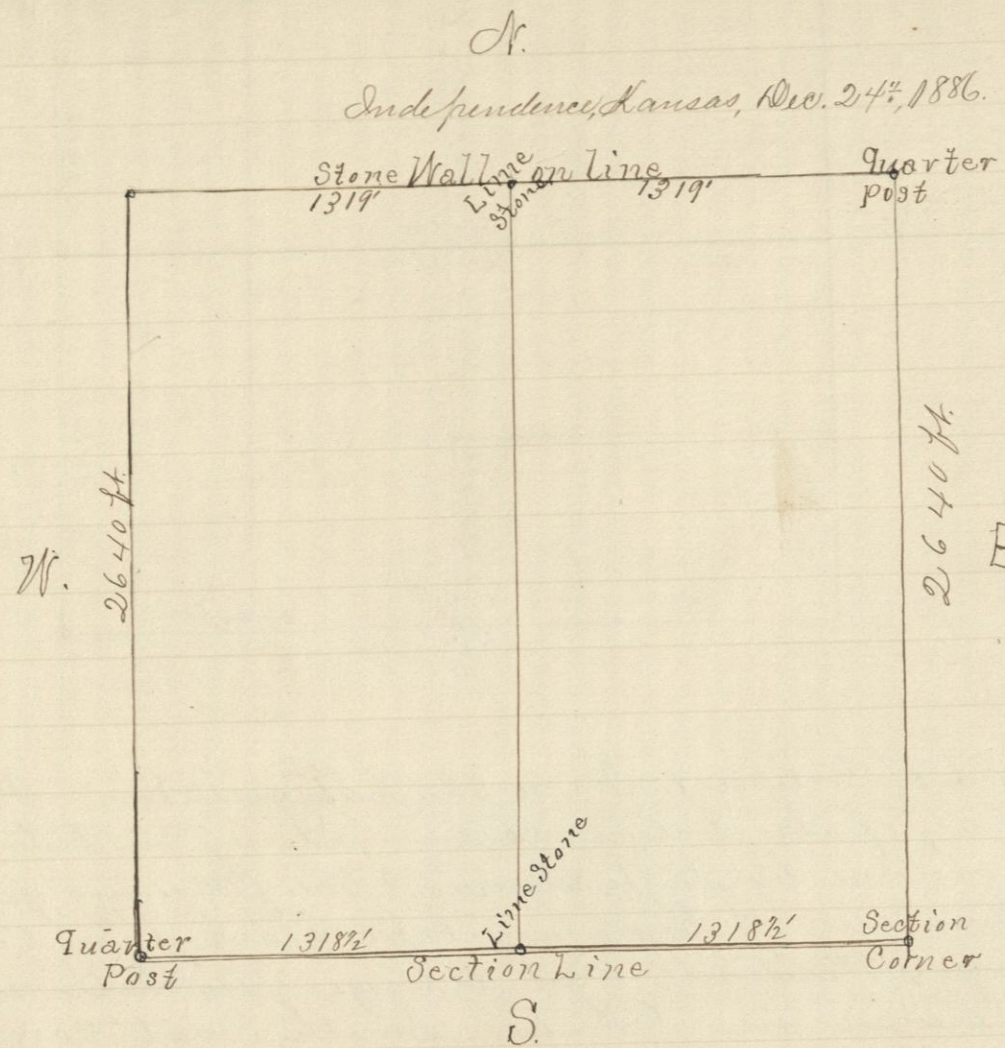


Stephen Triley and Mrs. Stephen Triley were notified on December 13th 1886 that a survey of the S.E. 1/4 of Section 24, Town 32, Range 16, could be made on Dec. 23rd or after. On the 24th day of December I proceeded to survey and divide the 1/4 Section equally. J.W. Chittenden and W.H. Wilkins were sworn as chainmen. The 1/4 Section was measured and divided as shown by the above Plat by a line running North and South. At the North end of the dividing line I set a Lime Stone on the South side of the Wall. Size of Stone 14x9x2 1/2 marked XX. On South end of Line, (on Section line) set a Lime Stone 15x10x2 1/2 marked XX.

Recorded January 1, 1887, at 8 a.m.

Attest: J.L. Griffin, Register of Deeds.

S.L. Hibbard
County Surveyor.

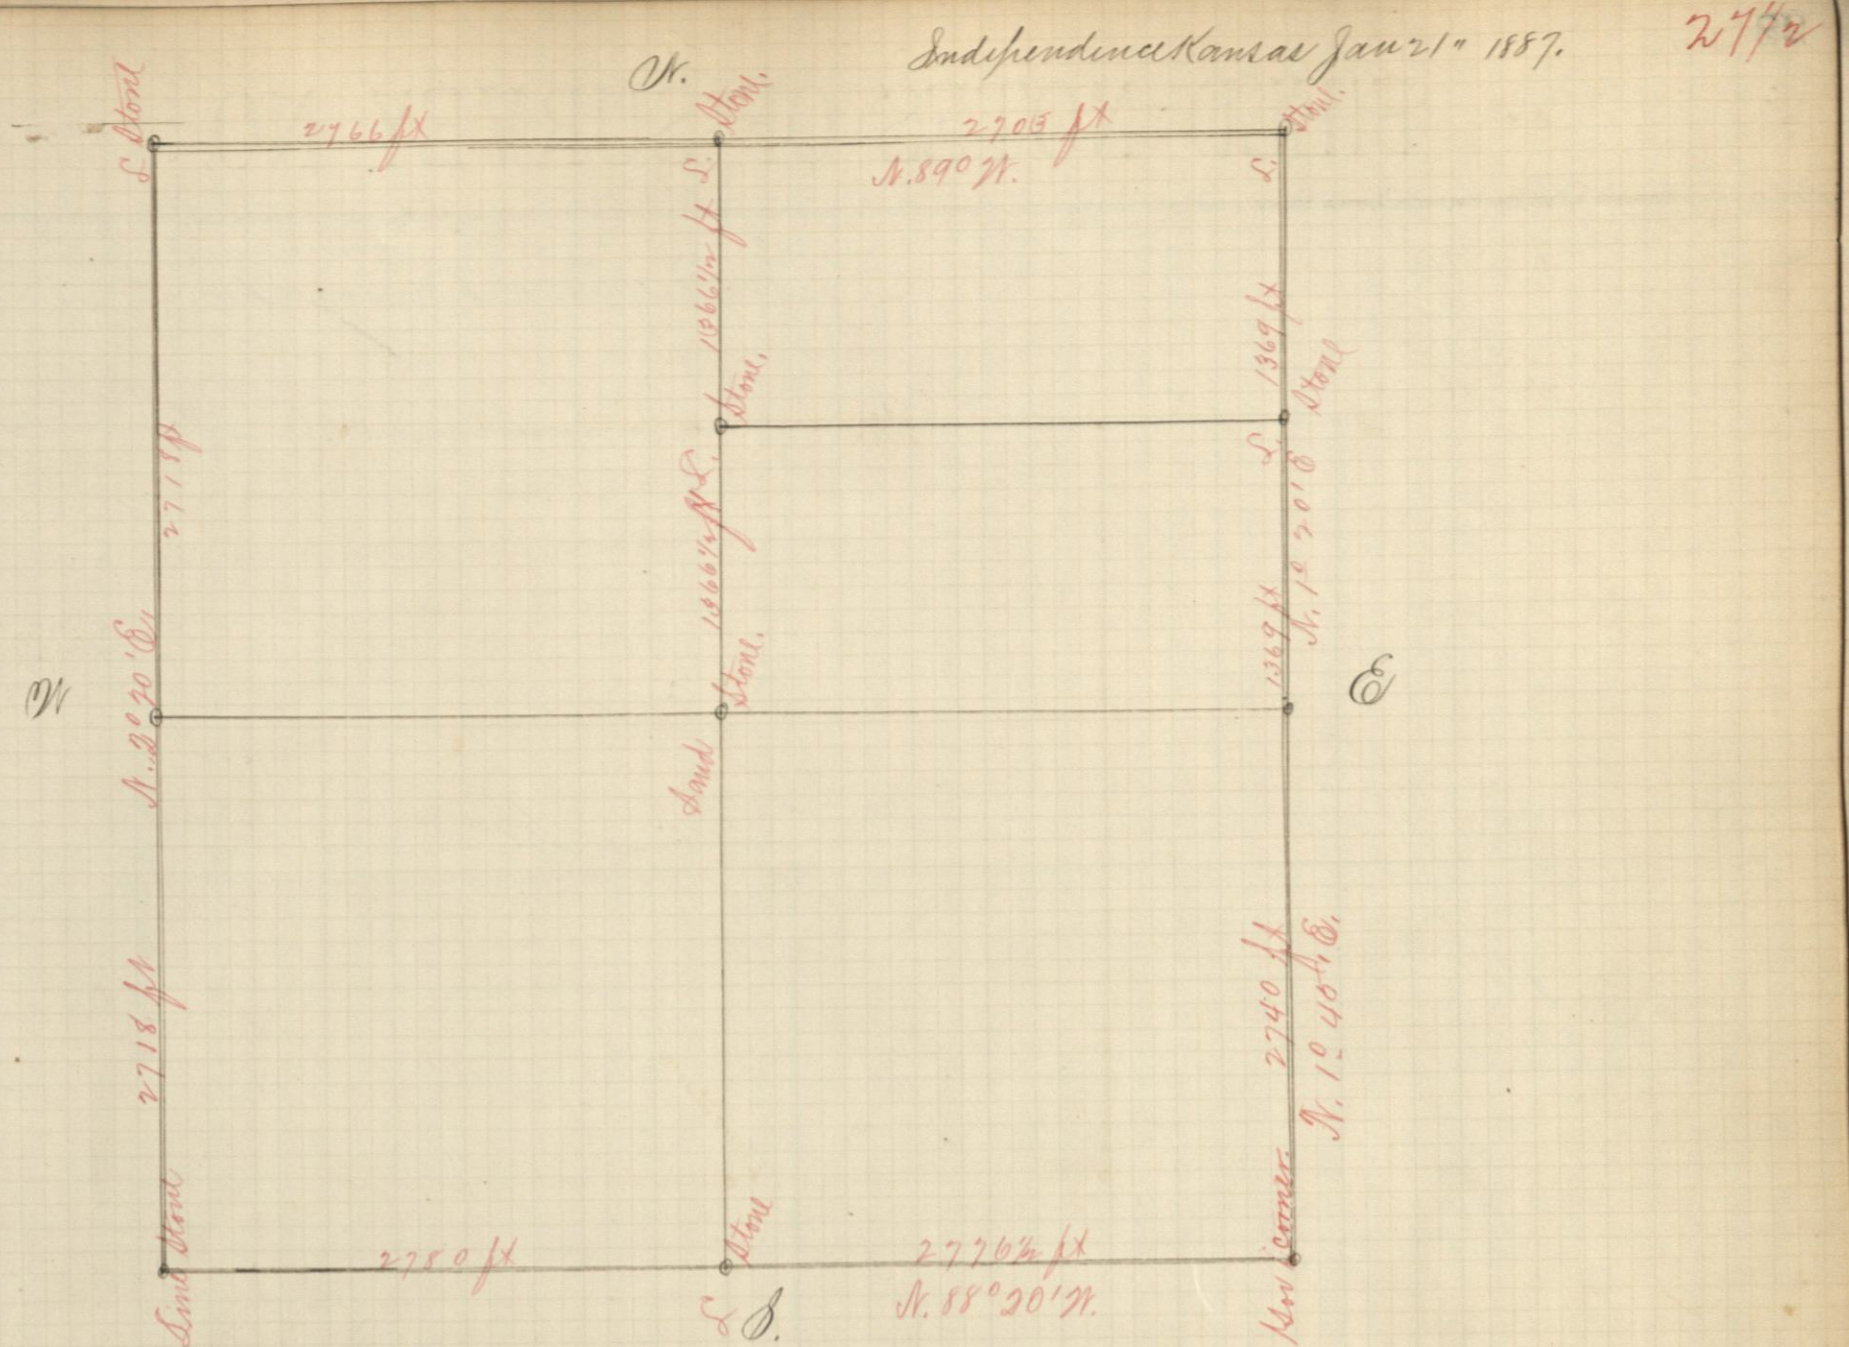

Was ordered by Isaac Clapp and U.S. Reep to survey section 28 Town 32 Range 17 East. On Jan 4. 1887 I notified the following parties. William Pennington, James Lytle, Christian Keutz, Mrs. Mary Taylor, Isaac Clapp, S.H. Danton, J.W. Taylor, Agt for Mercy, Philip Michel, also School Board of District No. 9, U.S. Reep Director, James Taylor Treasurer John Taylor, Clerk. That a survey of the above named section would be made on or after Jan 20. On Jan 20th I proceeded to survey and found corners standing at all the corners of the section, also the quarter posts from which I established the center of the section. I set a sand stone 27x13x4 marked XX. I also subdivided the north East quarter (1/4) as shown by the above plat. at 1366 1/2 ft. North of center of the section. I set lime stone 12x10x2 1/2, also 1369 ft South of the of the N.E. corner of the above named section. I set Lime stone 12x8x2. M.F. Taylor and F.S. Kelt duly sworn as chainmen at the beginning of survey. Var 90° 30'

S.L. Hibbard

Recorded Jan 22nd 1887 at 5 PM

Attest: J.L. Griffin
Register of Deeds.