Survey No. ...., **Section** 5 + 8, **Town** 32 **South, Range** 15

Copyright, 1891, by B. A. Bailey, Topeka, Kansas.

BLANK—SURVEYOR'S PERMANENT RECORD—KANSAS.

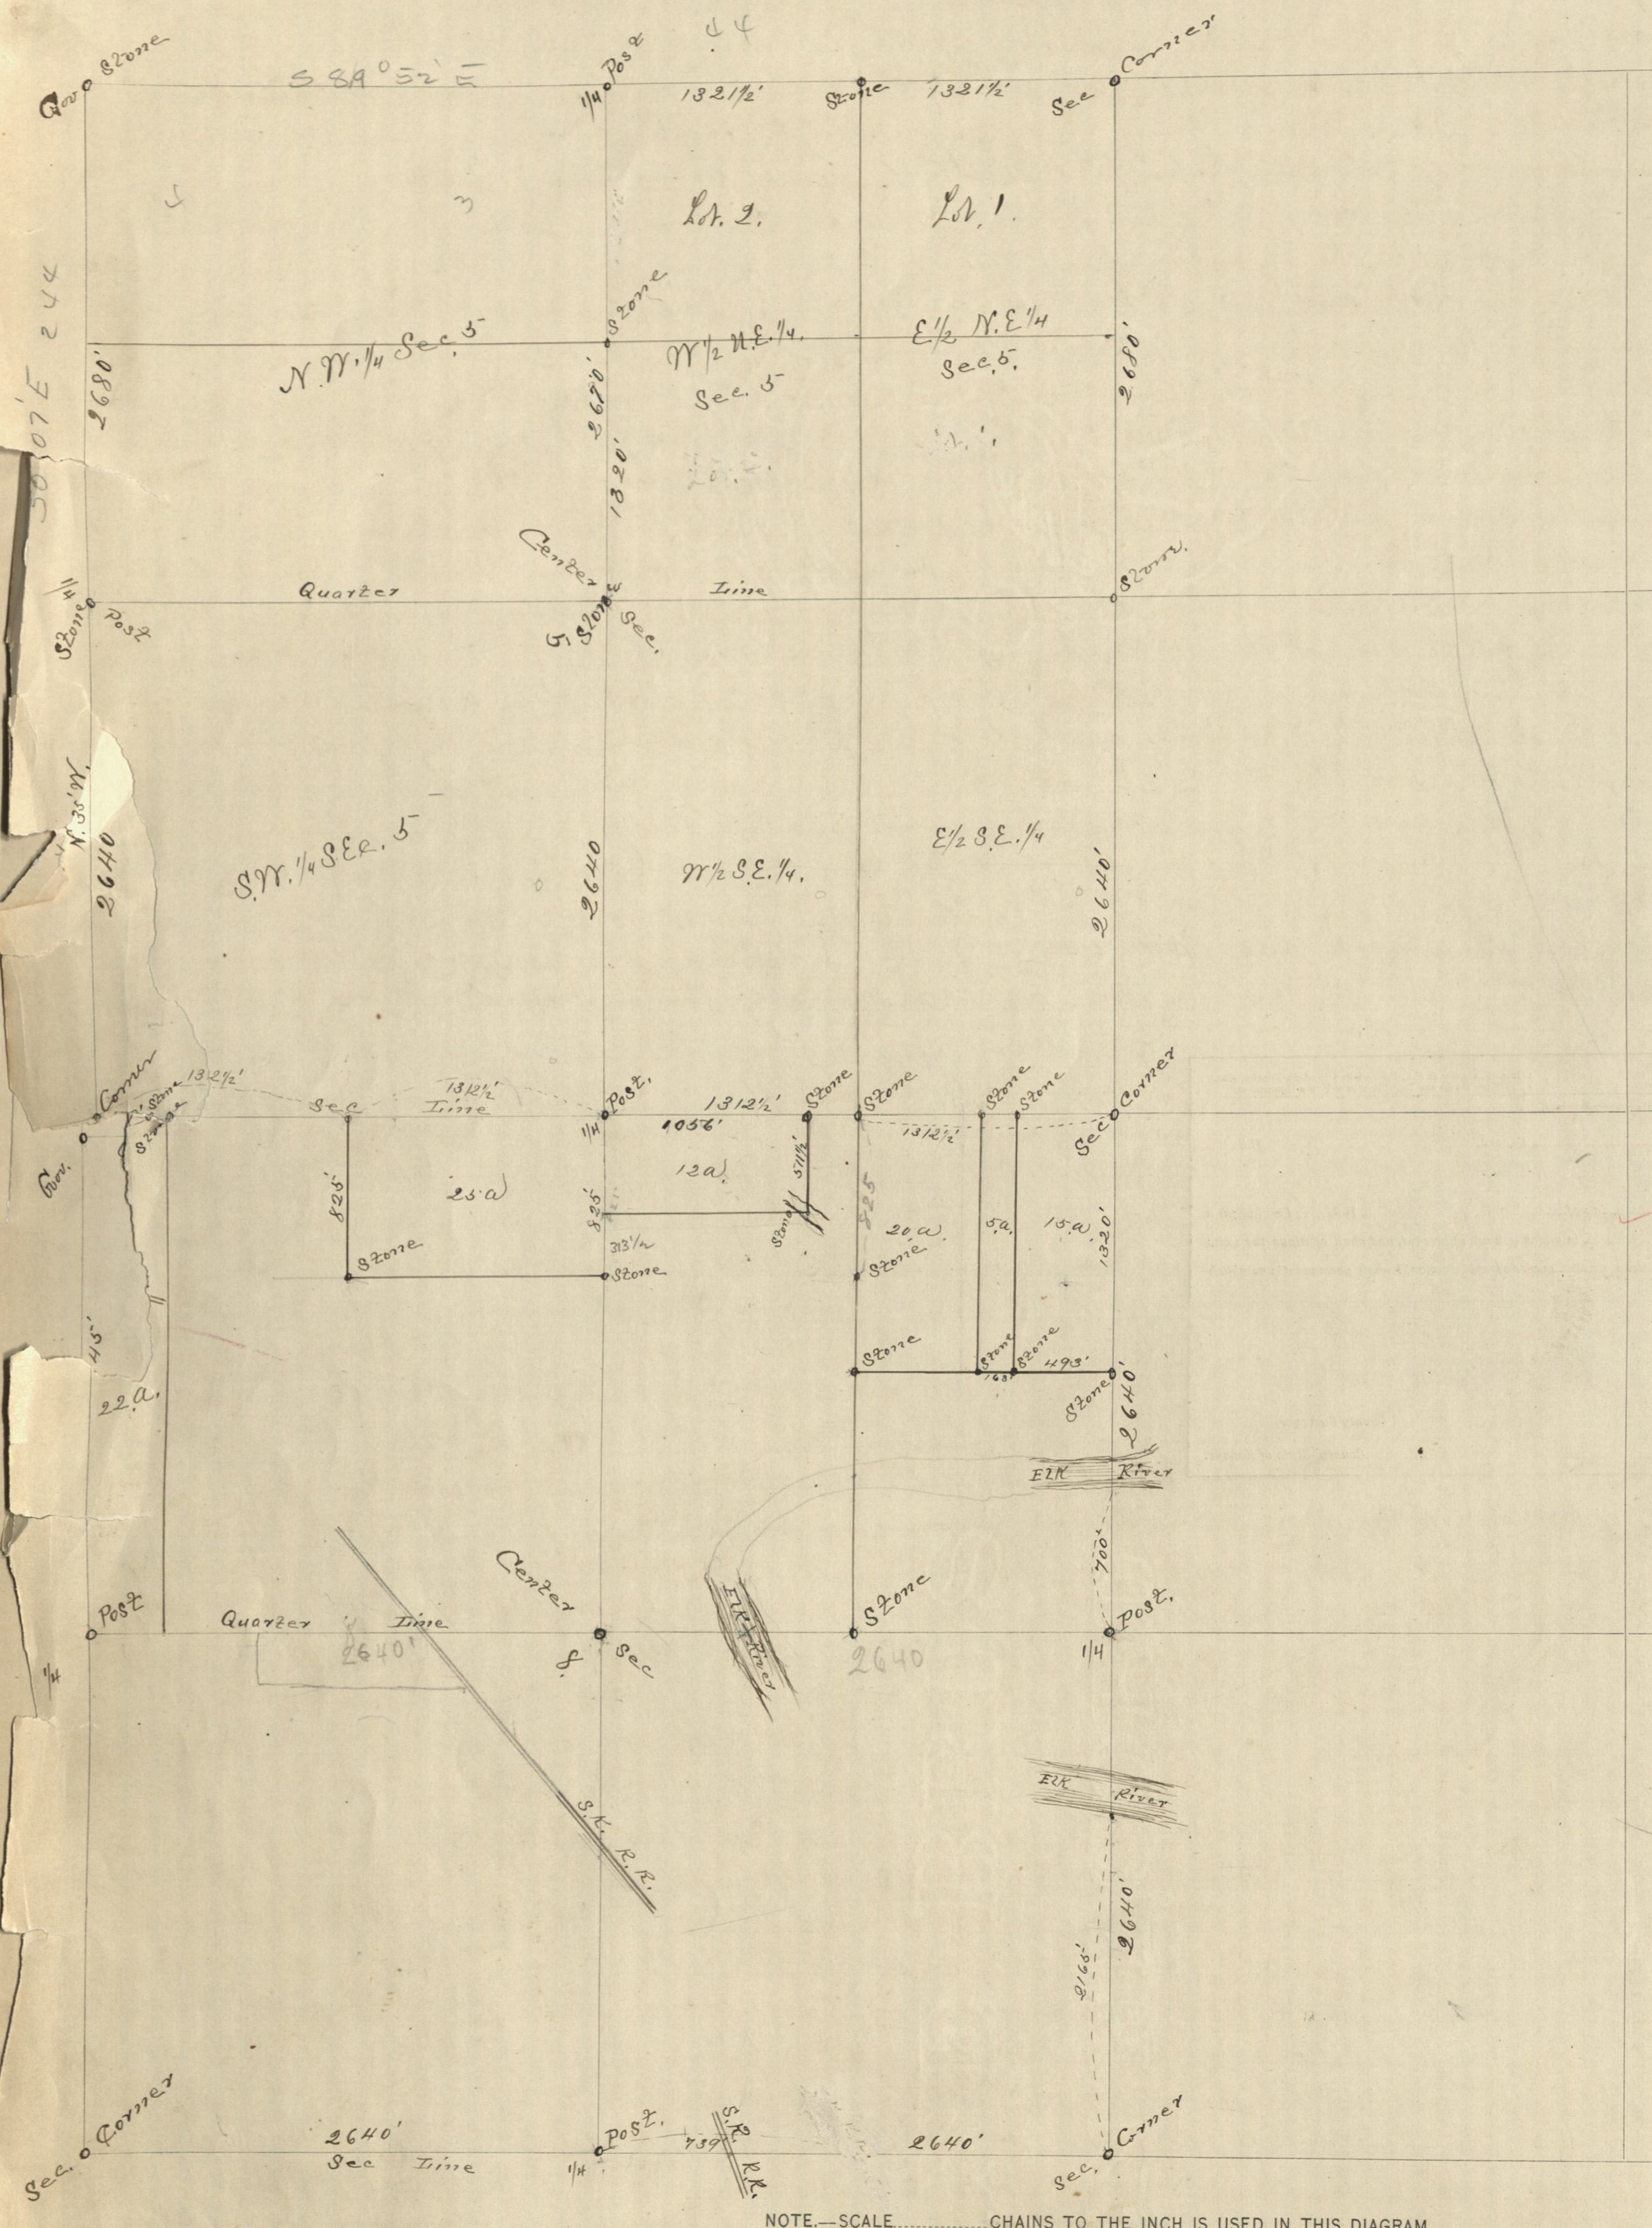

NOTE.—SCALE............CHAINS TO THE INCH IS USED IN THIS DIAGRAM.

This diagram to be used in platting either one, four or sixteen sections. When used for one section only, scale No. 1 applies; for four sections, scale No. 2; and for sixteen sections, scale No. 3.

General Statutes 1889, § 1820: "And no diagram shall be constructed to scale less than one inch to twenty chains."

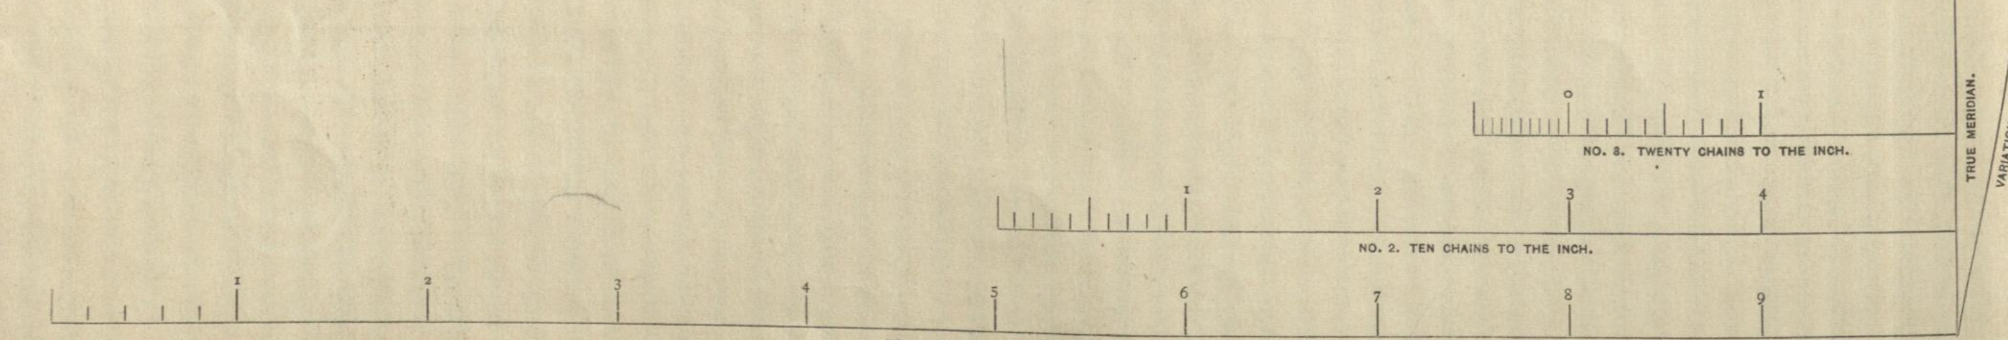
NO. 3. TWENTY CHAINS TO THE INCH.
NO. 2. TEN CHAINS TO THE INCH.
NO. 1. FIVE CHAINS TO THE INCH.
TRUE MERIDIAN.
VARIATION EAST.

Survey No. ...., **Section** 5 + 8, **Town** 32 **South, Range** 15

Geo. W. Crane & Co., Topeka, Kas.

This is to certify That I S. L. Hibbard County Surveyor of Montgomery County Kansas was ordered by H. H. Crane to Survey and Subdivide Sections Five (5) and Eight (8) and establish the Corners to the tracts owned by the several parties as shown by the Plat. On March 2" 1895 the following named parties were Notified That a survey of the above described Sections 5+8. Township 32. Range 15. E. Would be made on March 11" 1895. Henry Hunkins administrator S. Hunkins Estate. E. Goodell M. Hopper W. N. Certain, William Owig. H. H. Crane. L. Wilson. L. W. Humphery. A. J. Grisco. R. W. Cain, William Farleigh agt. L. B. Webster, E. T. Mears agt. J. F. Hooper A. C. Stich agt. Sarah F. Rice W. H. Fox. A. F. Cox. S. S. Murphy. O. P. Smart. S. J. Newmaster O. P. Gambler + Bruce Carpenter On March 11" 1895 I began the Survey. Edgar Nixon and S. W. Cowin were selected as Chainmen + Bruce Carpenter as Flagman and were duly sworn. I began at the S. E. Corner of Section 5. T. 32. R. 15. E. I ran N. 89°30' W. at 660 ft. drove stake at 1320 ft. drove stake at 2640 ft. drove stake as temporary 1/4 Corner. From this temporary 1/4 Corner on the North line of Sec. 8. I ran N. 89°30' W. at 1320 drove stake at 2640 ft. drove stake in plowed field as temporary S. W. Corner of Section 5. T. 32. R. 15. E. I then went to the S. W. Corner Sec. 8. as there was no Corner stone in sight I Continued South to the 1/4 post on the East line of Section 18. Town and Range as above, from this stone I ran North between Sections 17+18 at 2640 ft. S. W. Corner sec. 8, I found the section Corner a stone under the Edge of a bridge across a ditch. From this stone I ran North between Sections 7+8 at 2640 ft. made mark on stone temporary 1/4 Corner I then went West 80 rods found 1/8 stone from this stone measured East 80 rods here I established a 1/4 Corner between Sections 7+8 on top of a hill Made a X one foot long on a large flat lime stone 8 or 10 ft. square on top of this I set a lime stone 30"X24"X7" Marked 1/4 piled stone about it to keep it in position. From this 1/4 post I ran North at 750 ft. top of bluff at 1010 ft. Jordan Creek at 1800 ft. Center S. K. R. R. at 2640 ft. drove stake in plowed field. This stake was South + East of the stakes made on the E + W. run. to mark the Corner and as Government field notes made the North line of Sec. 8 short I went to the Government 1/4 post on the South line of Section 6 and ran East at 2640 ft. drove stake which was 30 ft. East of the stakes made by the E + W. run here I drove a stake as the true point for the Corner From this point as S. W. Corner Sec. 5 I ran North between Secs 5+6 at 2640 ft. drove stake temporary 1/4 post West line Sec. 5 here I found witness trees as per Government survey I located the 1/4 Corner by the witness trees + set a lime stone 36"X24"X8" Marked 1/4 Ran North from this 1/4 post at 1320 Oak tree top of bluff at 2680 ft. found Government Corner Standing + witness trees. At the South West Corner of Section 5. 5230 ft. N 89°30' W. from a stone the South East Corner I set a lime stone 34"X16"X6" Marked 1111 as the Corner of Sections 6, 7, 5+8. Corrected temporary 1/4 post on the South line Section 5. 15 ft. East as true point for 1/4 post. From this point ran on 1/4 line 2640 ft. drove stake as Center Sec. 5 at 3960 ft. drove stake at 5320 ft. Came out 8 ft. East of 1/4 post on North line Sec 5 At the N. E. Corner S 1/2 N. W. 1/4 Sec. 5 set a lime stone 24"X8"X6" Marked X. As the Center of Section 5 I set a lime stone 36"X16"X8" Marked X X. Set as the 1/4 post on South line Section 5 a lime stone 48"X9"X9" Marked 1/4 At a point 492 ft. West of N. E. Corner Sec 8 set a lime stone 26X8X7 Marked X as N. W. Corner 15 acre tract At 656 ft. West of N. E. Corner Sec. 8 set a lime stone 24"X8"X7" for Corner to 5 acre tract At a point 1312 1/2 ft. West of N. E. Corner Sec. 8 set a lime stone 33"X8"X7" Marked X as N. W. Corner N. E. 1/4 N. E. 1/4 Sec. 8. At a point 1056 ft. East of the 1/4 post on South line Sec. 5 set a lime stone 36"X8"X5" Marked X as N. E. Corner of a 12 acre tract from this Corner ran South 511 1/2 ft. point for Corner came in the creek I set a lime stone 30 ft. West on the West bank of Pocket creek as witness stone I ran West N. 89°30' W 1056 ft. 1/4 line here I set a lime stone 34"X12"X4" Marked X, as S. W. Corner of the 12 acre tract. At a point 825 ft. South of the 1/4 post on the North line of Sec. 8 this point is on the bank of the creek I set a witness stone 10 ft. South of the true Corner 24"X12"X6" lime stone Marked X as the S. E. Corner of a 25 acre tract At a point 825 ft. South of the N. W. Corner of the N. E. 1/4 N. W. 1/4 Sec. 8 T. 32. R. 15. E. set a lime stone 24"X12"X7" Marked X as South West Corner of the 25 acre tract. From the S. W. Corner of Section 8 a stone I ran East at 2640 ft. drove stake as temporary 1/4 post. at 739 ft. East of this stake Center S. K. R. R. at 2640 ft. drove stake as temporary S. E. Corner Sec. 8. at 2165 North South bank of Elk River at 2640 ft. temporary 1/4 post at 700 ft. Elk River at 1320 ft. stake at 5280 Came out 54 ft East of Sec. Corner Corrected bearing S. 30' E. at 1320 ft. set a lime stone 24"X8"X7" Marked X as S. E. Corner N. E. 1/4 N. E. 1/4 Sec. 8. At a point 493 ft West of this last mentioned Corner set a lime stone as S. W. Corner of 15 acre tract at 657 ft. set a lime stone as S. W. Corner of 5 acre tract at 1314 1/2 set a lime stone 26"X12"X6" Marked X as N. W. Corner S. E. 1/4 N. E. 1/4 Sec. 8. I set a Sand stone 26"X7"X6" Marked 1/4 for 1/4 post on South line of Sec 8. bearing of South line of Sec. 8 as Corrected is S 89°35' E. At a point 2640 ft. S 89°35' E. from the 1/4 post on the South line of Sec. 8 set a Sand stone 18"X8"X7" Marked 1111 for the S. E. Corner of Sec. 8 For the 1/4 post East line Section 8 set a lime stone 30X16X8 Marked 1/4 as 1/4 post From the 1/4 post on North line Section 8 I ran S. 30' E. at 5288 ft. Came out 6 ft. East of the 1/4 post on the South line of Sec. 8. Corrected Center stake 3 ft. West Ran line East and West between 1/4 post on the West line of Sec. 8 and the 1/4 post on the East line of Sec 8 at the intersection of the 1/4 lines I set a lime stone 24"X14"X6" as the Center Sec. 8, T. 32, R. 15. E. At a point 1318 ft. East on 1/4 line from Center Sec 8 I set a lime stone 18"X12"X5" M. X. as N. E. Corner N. W. 1/4 S. E. 1/4 Sec. 8. At a point 825 ft. S. 1°0' E. from N. W. Corner N. E. 1/4 N. E. 1/4 Sec 8 I set a lime stone 36"X15"X7" Marked X. At a point 279 ft. East of the S. W. Corner of Sec. 5 I set a lime stone 20"X6"X13" Marked X At a point 360 ft East from the South West Corner Sec. 5 T. 32 R. 15. E. Set a lime stone 28X14X4 1/2 Marked X for N. E. Corner of 22 acre tract I measured the North line of the N. E. 1/4 of Sec. 5 and found it to be 2648 ft. midway between the 1/4 post and the N. E. Corner Sec. 5 lime stone 20"X16"X6" Marked X as the N. E. Corner N. W. 1/4 N. E. 1/4 Sec. 5, T. 32 R. 15. E.

This Completed the survey on March 16 1895

Var 8°35' E.

Independence Montgomery Co. March 30 1895.

S. L. Hibbard Co. Surveyor.

NOTICE—Surveyor's Permanent Record, State of Kansas.

Geo. W. Crane & Co., Printers and Binders, Topeka, Kas. Blank Books and Legal Blanks of Every Description.

[Copyright, 1891, by B. A. Bailey, Topeka, Kansas.]

.................., Kansas, ...189....

M..................

You are hereby notified that, at......o'clock A. M., on the..........day of..........189....., I will begin a survey on Section.........., Town..........South, Range.........., in which you are interested, and shall continue the same from day to day until completed. Commencing at the..........corner of said Section, I shall permanently establish

....

....

....

..................County Surveyor,

..................County, State of Kansas.