


Survey No. , Section 6 , Town 35 South, Range 16


BLANK—SURVEYOR'S PERMANENT RECORD—KANSAS.

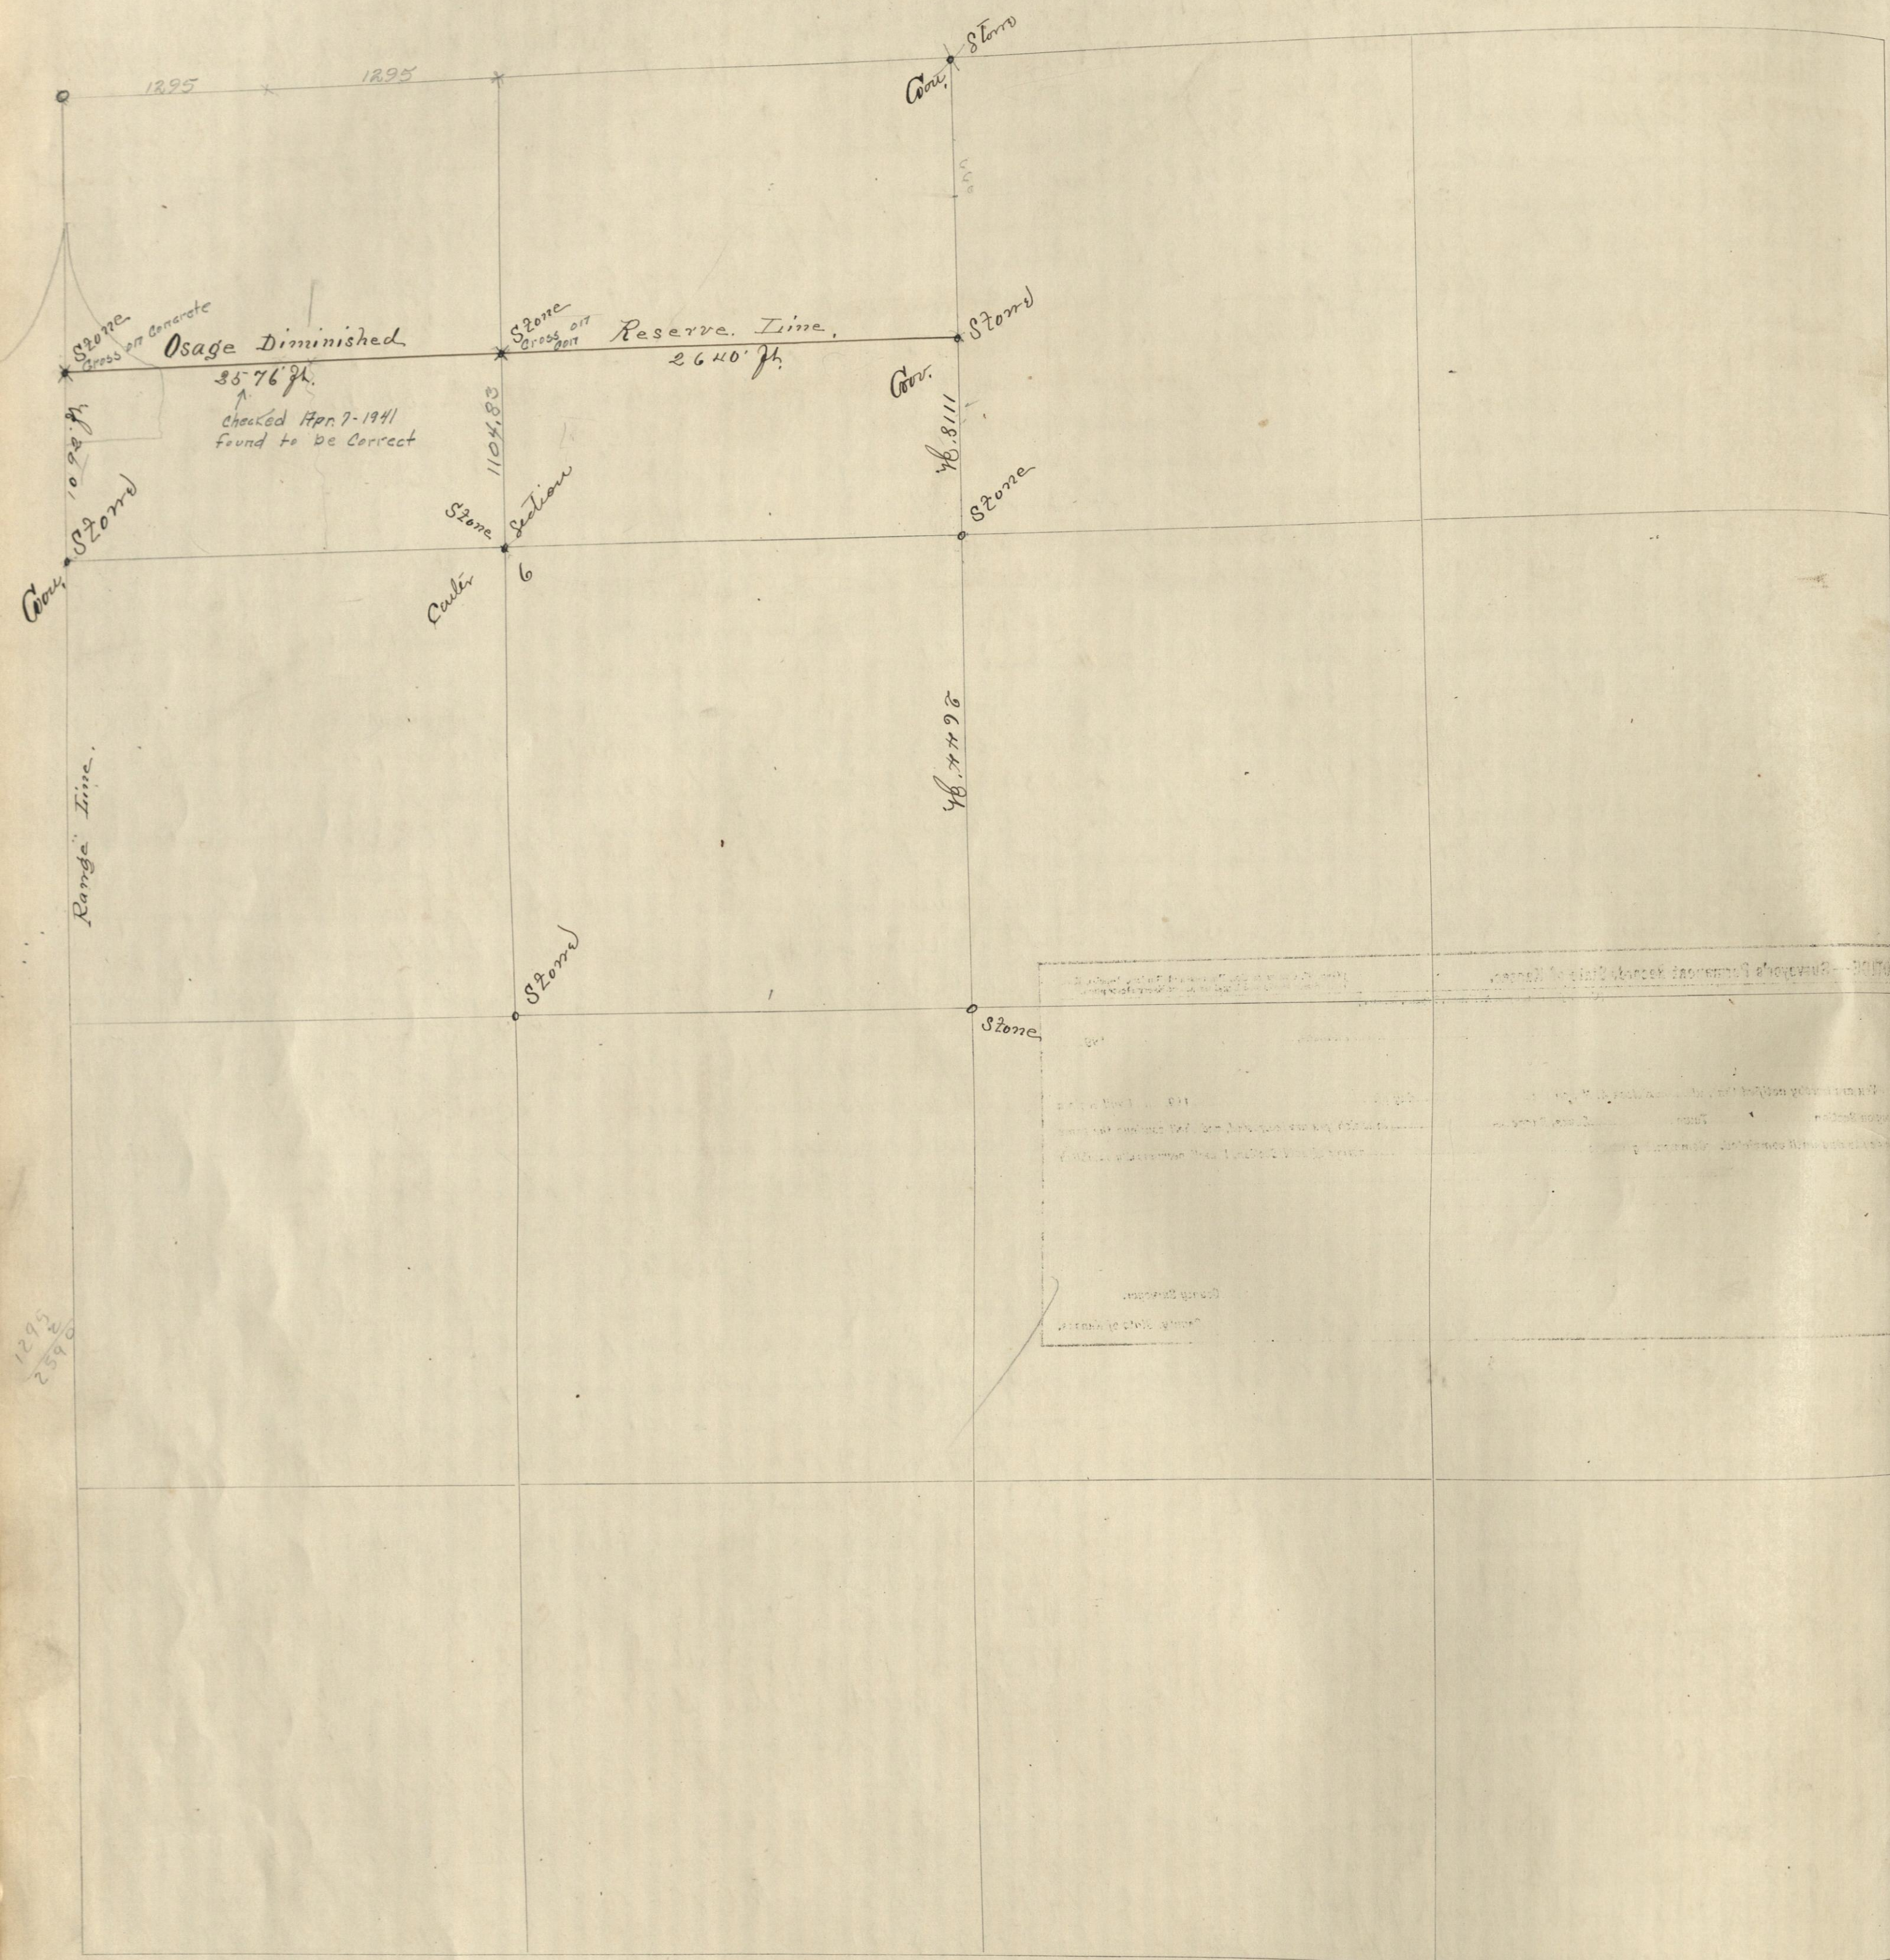

NOTE.—SCALE.....CHAINS TO THE INCH IS USED IN THIS DIAGRAM.

This diagram to be used in platting either one, four or sixteen sections. When used for one section only, scale No. 1 applies; for four sections, scale No. 2; and for sixteen sections, scale No. 3.

General Statutes 1892, § 1100. "And no diagram shall be constructed to scale less than one inch to twenty chains."

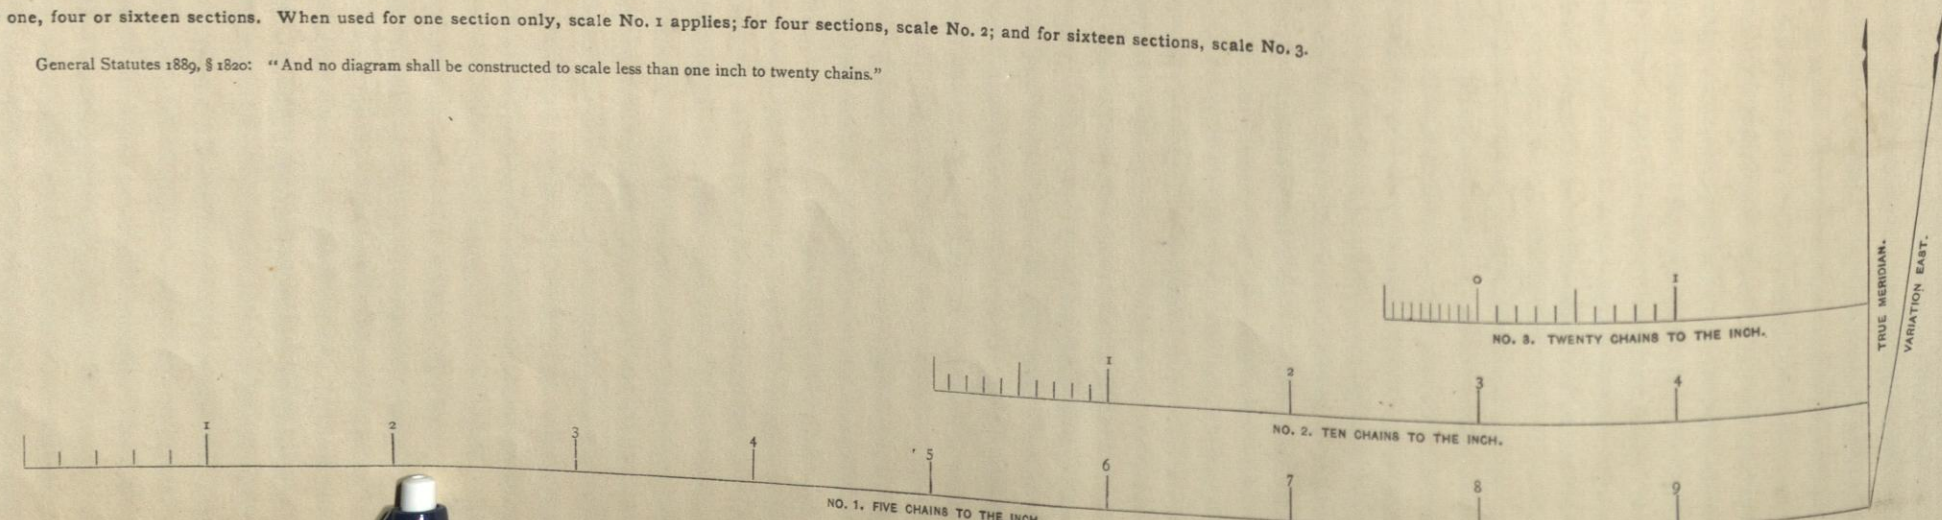

Survey No. , Section 6 , Town 35 South, Range 16

Gen. W. Craver & Co., Topoka, Kas.

This is to certify that I, E. L. Hibbard, County Surveyor of Montgomery County, Kansas was ordered on the 23rd day of February by W. H. Allen to survey and subdivide Section 6, Township 35, Range 16 East. On the 27th day of February 1892 following named parties were notified that a survey of the above described section would be made on the 9th day of March 1892. W. H. Allen, John Cox, William Hoffmann, W. S. Lybrand, A. H. for the S. E. 1/4 Sec 6, + Joseph A. Cox. On March 9th 1892 I began the survey T. B. Keady and S. W. Akers were selected as chain carriers, and moved forward to begin at a government stone at the intersection of the Osage diminished line and the East line of section 6. I ran south on the East line of section 6 to the South East corner of said section and found the distance 3763 ft. Eight rods from the distance from in Government field notes, at a point 2644 ft. North of the South East corner of section 6. I set a limestone 24" x 16" x 6" marked 1/4 for the Quarter Post. I then went to the government stone at the intersection of the East line of section 6 and the Osage diminished line and ran North 89° W. on the Osage diminished line, at 2640 ft. found a stone witnessed by two other stones examined but could discover no marks looking this point as a temporary corner & ran N. 89° W. at 2576 ft. met from the temporary corner & found a stone in center of the two roads on the Range line finding the temporary corner correct. I therefore set on the Osage diminished Reserve line 2640 ft. West of the East line of section 6. A limestone 24" x 10" x 3" marked XX, from the 1/4 Post on the West line of section 6, I set 10 ft. North ran S. 88° 57' East, came out 6 1/2 ft. North of 1/4 post on East line of section 6. Correction for center would be 8 1/2 ft. South. I then ran a straight line from from the stone set by me on the Osage diminished Reserve line to the 1/4 post on the South line of section 6. At the intersection of the two quarter lines I set a limestone 16" x 16" x 3" marked X for the center of section 6. This completed the survey.

E. L. Hibbard
County Surveyor,

NOTICE—Surveyor's Permanent Record, State of Kansas.

(Copyright, 1892, by E. A. Bailey, Topoka, Kansas.)

Gen. W. Craver & Co., Printers and Binders, Topoka, Kas.
Blank Books and Legal Blanks of Every Description.

Kansas, 1892.

M. You are hereby notified that, at _____ o'clock A. M., on the _____ day of _____, 1892, I will begin a survey on Section _____, Town _____, South, Range _____, in which you are interested, and shall continue the same from day to day until completed. Commencing at the _____ corner of said Section, I shall permanently establish _____.

County Surveyor,
County, State of Kansas.

1118
1092
22212
1100

1118
22212
1100

4220
217800