


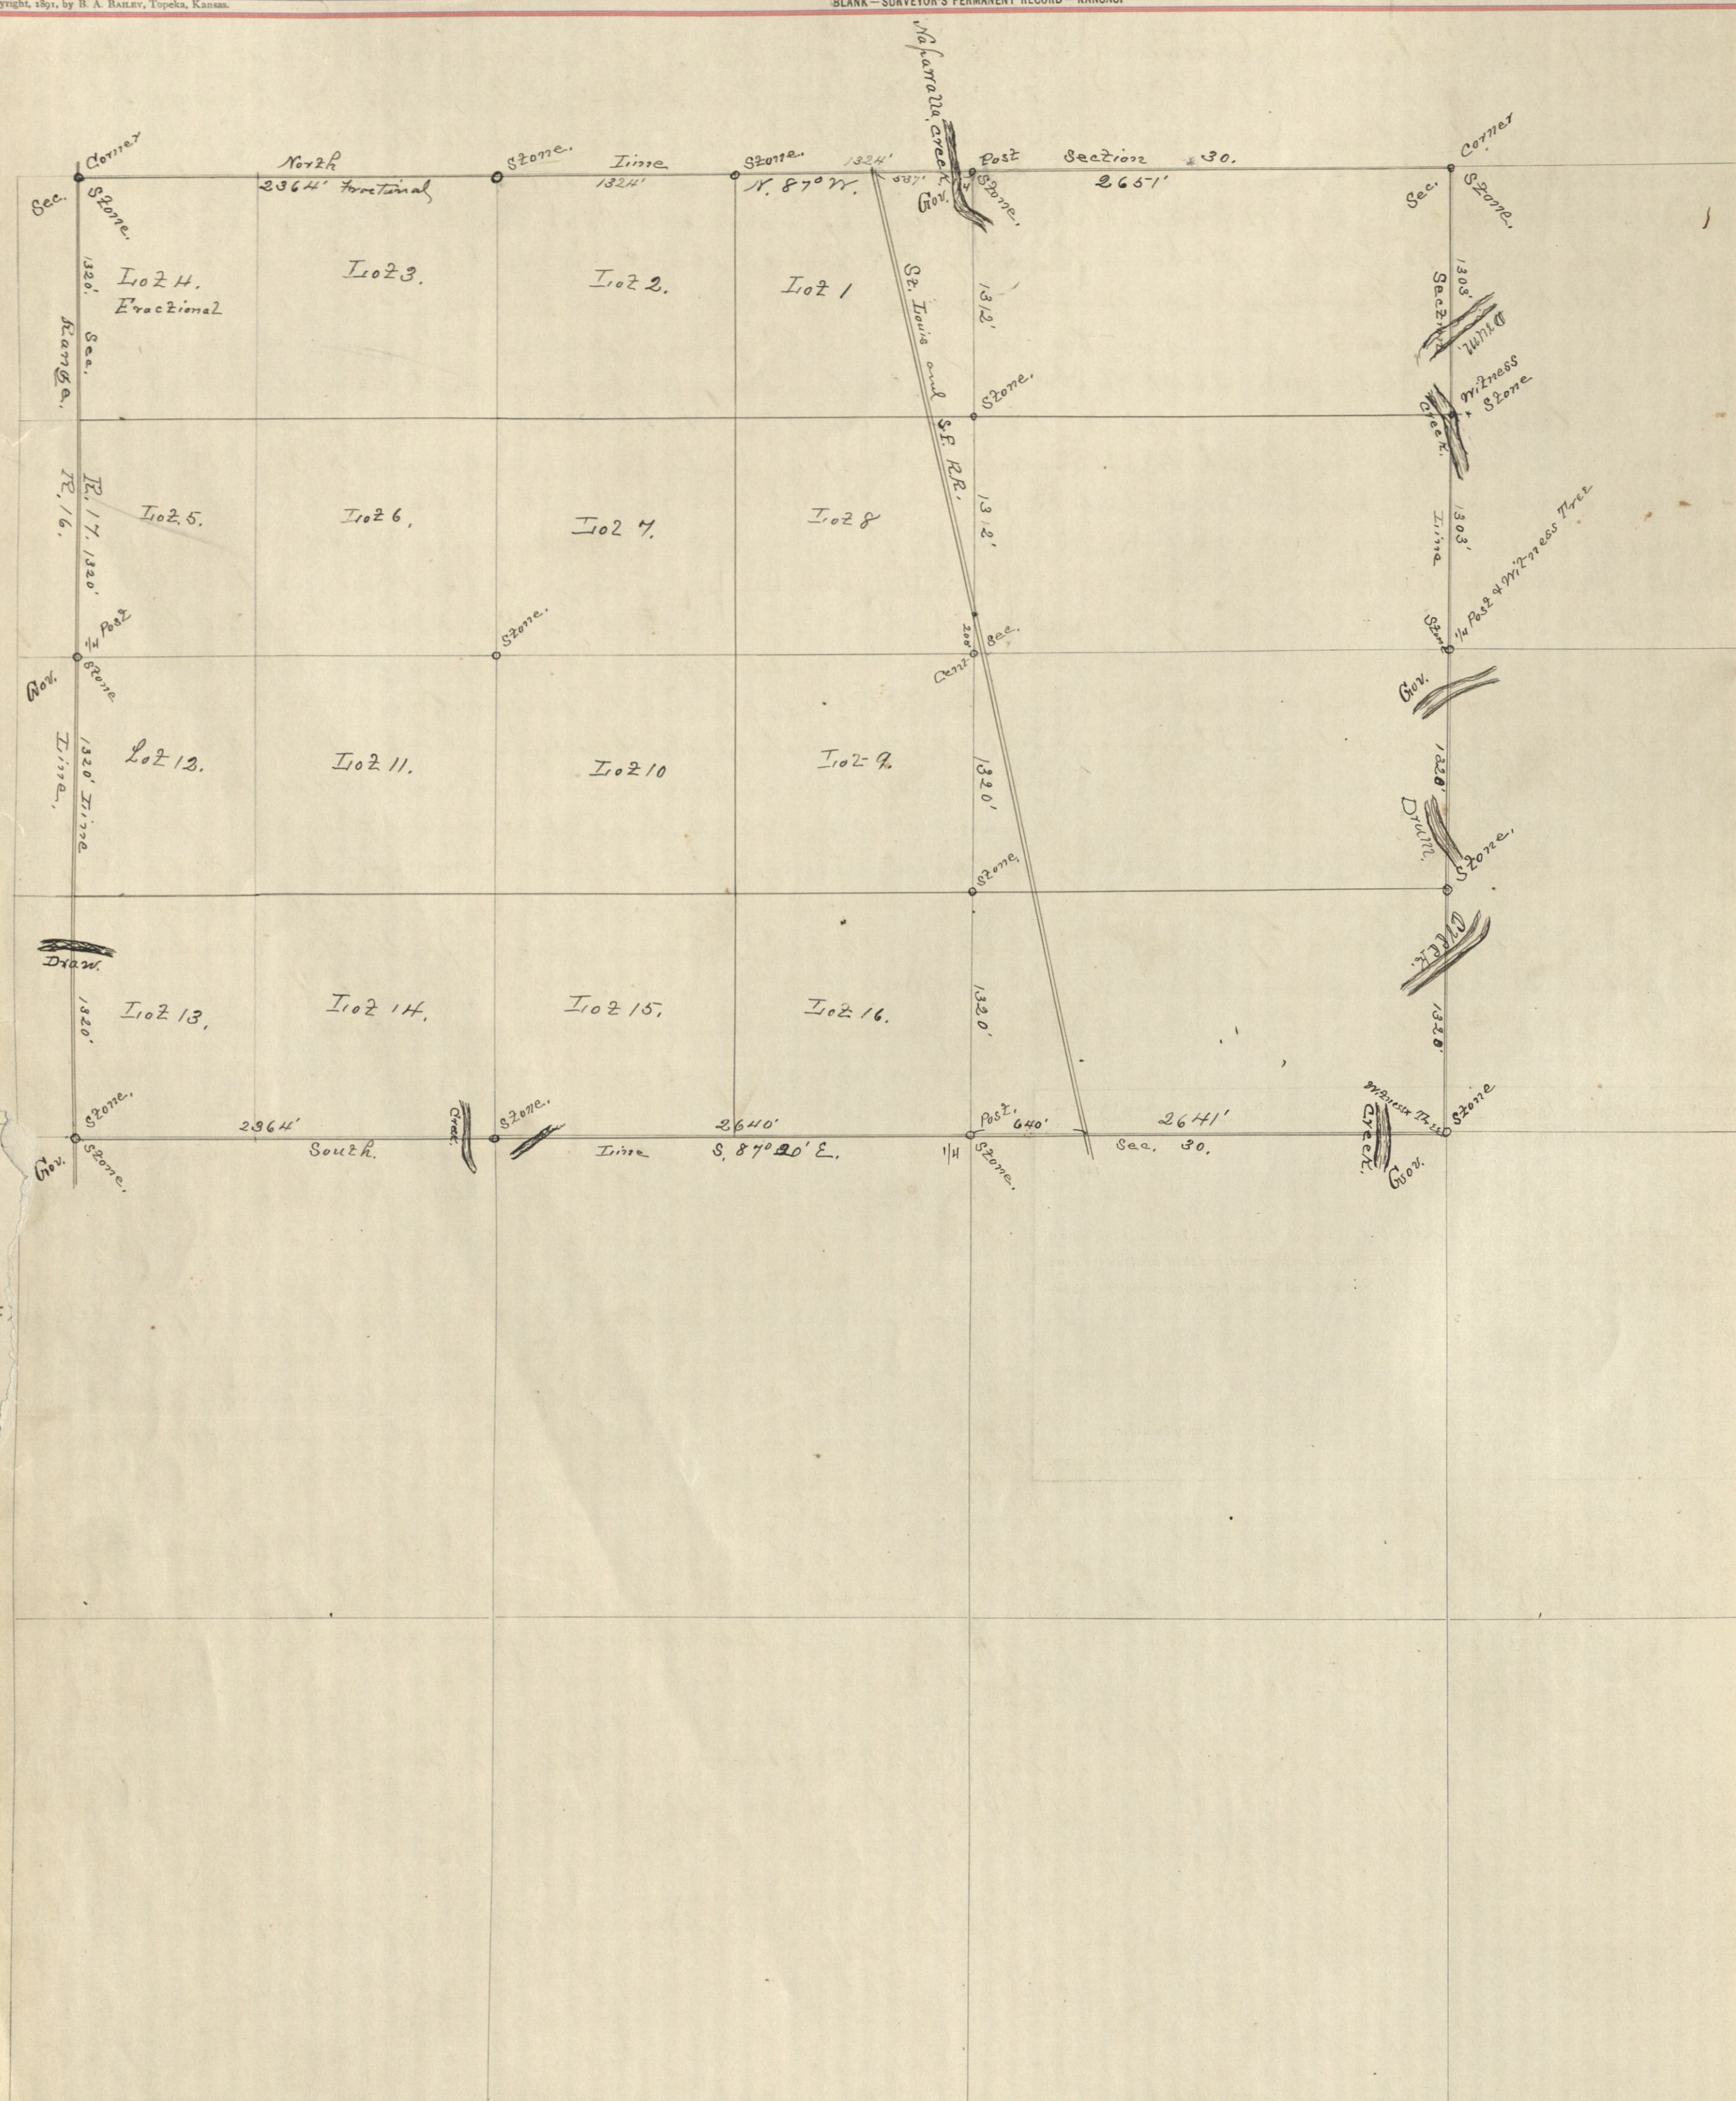

NOTE.—SCALE.....CHAINS TO THE INCH IS USED IN THIS DIAGRAM.

This diagram to be used in platting either one, four or sixteen sections. When used for one section only, scale No. 1 applies; for four sections, scale No. 2; and for sixteen sections, scale No. 3.

General Statutes 1880, § 1860: "And no diagram shall be constructed to scale less than one inch to twenty chains."

This is to certify that I S. L. Hubbard County Surveyor of Montgomery County Kansas was ordered by Mrs. E. Estie to Survey and subdivide Section 30, Township 31, Range 17 East, On the 17th day of June 1895 the following named parties were notified as follows, I was hereby notified that I will be at the Residence of Mrs. E. Estie on the 25th day of June 1895 at 9 o'clock A.M. for the purpose of Surveying the lands of Mrs. E. Estie and others living in Section 30, Township 31, Range 17 E. You will therefore be prepared to pay your proportionate part of the expenses of said survey in accordance with sections 7411 Chap. 89 of the Laws of 1891.

M. A. Black, Elijah Brown, Mrs. A. Austin, Elmer Austin, E. T. Adams (agent for Massena Land Co. Arnold Budd),
Mrs. L. d. E. Wood, Robert Miller, C. W. Lamb, J. P. Estes, Mrs. E. Estes, Dea. Willm. Kelly, Henry Smith,
J. H. Gill, A. W. Busby, John Giroux, Enoch E. Russell, W. F. Heald, John Tinknell.

On June 25-1893 I found the ferry, (P. Benthall J.S. Forgers), as Chairman and A.H. Bueby as
- Foreman. Also were duly sworn. I went to the South East Corner of Sec. 30. T. 31. R. 17 E. I found the prominent
stone at the end of a wall and witness tree locating it at this point. From this place the South East Corner
of Section 30 I ran North 0° 15' West at 990 ft. Shiner Creek at 1320 ft. Iron Lake as temporary N.E. Cor. 3/4 S.E. 1/4 Sec. 30.
at 1490 Shiner Creek at 2220 ft. Shiner Creek at 2640 ft. Monument 1/4 Sec. a limestone and witness trees standing.

From this place I ran North $0^{\circ}15'$ N. at 1150 ft. Hume Creek at 1320 and stake on West East fork of creek as temporary N.E. Cor. to S.E. $1/4$ Sec. 30. at 1840 ft. Hume Creek at 2606 ft. a stone in center of Road as this would make the East line of the N.E. $1/4$ of Sec. 30. by ft. plant to ascertain if this stone which was broken was correct & went a mile North to the N.E. corner of Section 19 N. & R. as above how I found the corner standing with the other marks. This stone I ran South on East from Hume Creek 1841 ft.

(with the paper marked on it, found this stone & saw fossils on Lee Inn between Sects 18 & 19
at 5248 ft. Carved out the stone as N.E. corner - see 30 This I found to be the correct place for the
fossils with sections 18, 19, 30 & 29, as the stone was broken & set a new place 26' x 18' x 4" marked 1111.
& placed the parts of the former corner inside it on Ash Hill 15" diameter base N. 59° E. 65 ft. distant.

Found this N.E. Corner sec. 30 & ran N. 87° W. on North line sec. 30, at 2651 ft. found a marked pin stone broken Rust a stone limst. stone 26" x 10" x 6" at 1/4 post on North line sec. 30. Found this 1/4 post on north line sec. 30 & ran N. 87° W. at 60 ft. Hesperella creek at 537 ft. Center Frisco R.R. at 1324 ft. a stone at 2648 ft.

NOTICE—Surveyor's Permanent Record, State of Kansas.

[Geo. W. CRANE & Co., Printers and Binders, Topeka, Kas.
Blank Books and Legal Blanks of Every Description.
Copyright, 1897, by R. A. BAILEY, Topeka, Kansas.]

Kansas, _____ 1898

M. You are hereby notified that, at 10 o'clock A. M., on the 10 day of Nov, 1891, I will begin a survey on Section 30 Town 18 South, Range 19 East, in which you are interested, and shall continue the same from day to day until completed. Commencing at the corner of said Section, I shall permanently establish

which was 3 1/2 ft. East of the State Boundary & W. Run & then went
to the 1/4 post on the line of Section 30 & found the old fence
line where the top was broken off being the fence where the lower part
of the original line was left in the ground from this point & on

At this point was the true point for the corner to sections 19, 30, 24 & 25 & over a limestone 29 x 15 x 4 marked with
at a point 2640 ft. South from the N.W. corner of Sec. 30 at the same place where the former 1/4 post stood & set a

Sand Horn 36x12x9" Marked 1/4 in the 1/4 part on the West line of Section 30. From this Horn 2 ran back at 2640 ft. a small Sand Horn being found. Marked it was the original Horn about for this day. Jan 27 1895 From S.W. Corner Sec. 30 2 ran North 87° 30' East at 2250 ft. back at 2364 down slope as temporary S.E. Corner to Pt. 14. at opposite 2640' S. 87° 20' E. from

At a point 1320 ft. N. 0° 15' W. from S.E. Corner sec. 30, I set a Limb Stone 45" x 10" x 9" marked X as N.E. Corner 3 1/2 C.E. 1/4

Sec. 30. At this point established as the temporary $\frac{1}{4}$ post on South line Sec. 30 & set a horn stone $34 \times 15 \times 7$ " marked $\frac{1}{4}$, & ran North 23° W. at 1320 chd stake as temp. N. corner 3° E. $\frac{1}{4}$, & ran straight line through this section the $\frac{1}{2}$ mile at the center or intersection, & set a limestone $20 \times 15 \times 6$ " marked XX. From the outer corner & moved the $\frac{1}{2}$ mile at a point midway between outer section and $\frac{1}{4}$ post North line.

both ends $\frac{1}{4}$ post total distance 2624 ft. at a point 1125 ft. from upper section and $\frac{1}{4}$ post North line
 Sec. 30 & 2nd a limestone $30' \times 14' \times 6'$ marked X as N.W. corner of $3\frac{1}{2}$ N.E. $\frac{1}{4}$ Sec. 30. At a point 1320 ft.
 N of 23' W. $\frac{1}{4}$ post south line sec. 30, & 2nd a Limestone $30' \times 5' \times 4'$ marked X as N.W. corner $3\frac{1}{2}$ S.E. $\frac{1}{4}$ Sec. 30.
 At a point 1125 ft. from upper section and $\frac{1}{4}$ post North line sec. 30 & 2nd a Sand Stone $30' \times 13' \times 9'$ marked IIII & put the parts of the old monument plain

At the South West corner Sec. 30, I set a Sand Stone $27 \times 14 \times 11$ " marked X as C.E. Corner S.W. 1/4 Sec. 30.
by the pile as return to the true point for C.W. Corner sec. 30. At a point 2364 ft East on South
line section 30, I set a Sand Stone $27 \times 14 \times 11$ " marked X as C.E. Corner S.W. 1/4 Sec. 30.
At a point 2364 ft East on the $\frac{1}{4}$ line from the $\frac{1}{4}$ post on west line of Sec. 30, I set

At a point 25' N. of
a line from 26' x 2' x 2' marked X as S.E. corner of 6. Sec. 30. For S.E. corner of the 1/2 N.E. 1/4 Sec. 30
found in the creek a line from 16 ft. East of the corner by the foot of our chain tree as witness
to the hereon survey completed June 25th 1895.

to the north
(or $8^{\circ}30'$ E.

Lat at Independence Mo. July 26th 1896.
J. H. Howard

S. W. Atwater -
Co. Surveyor.